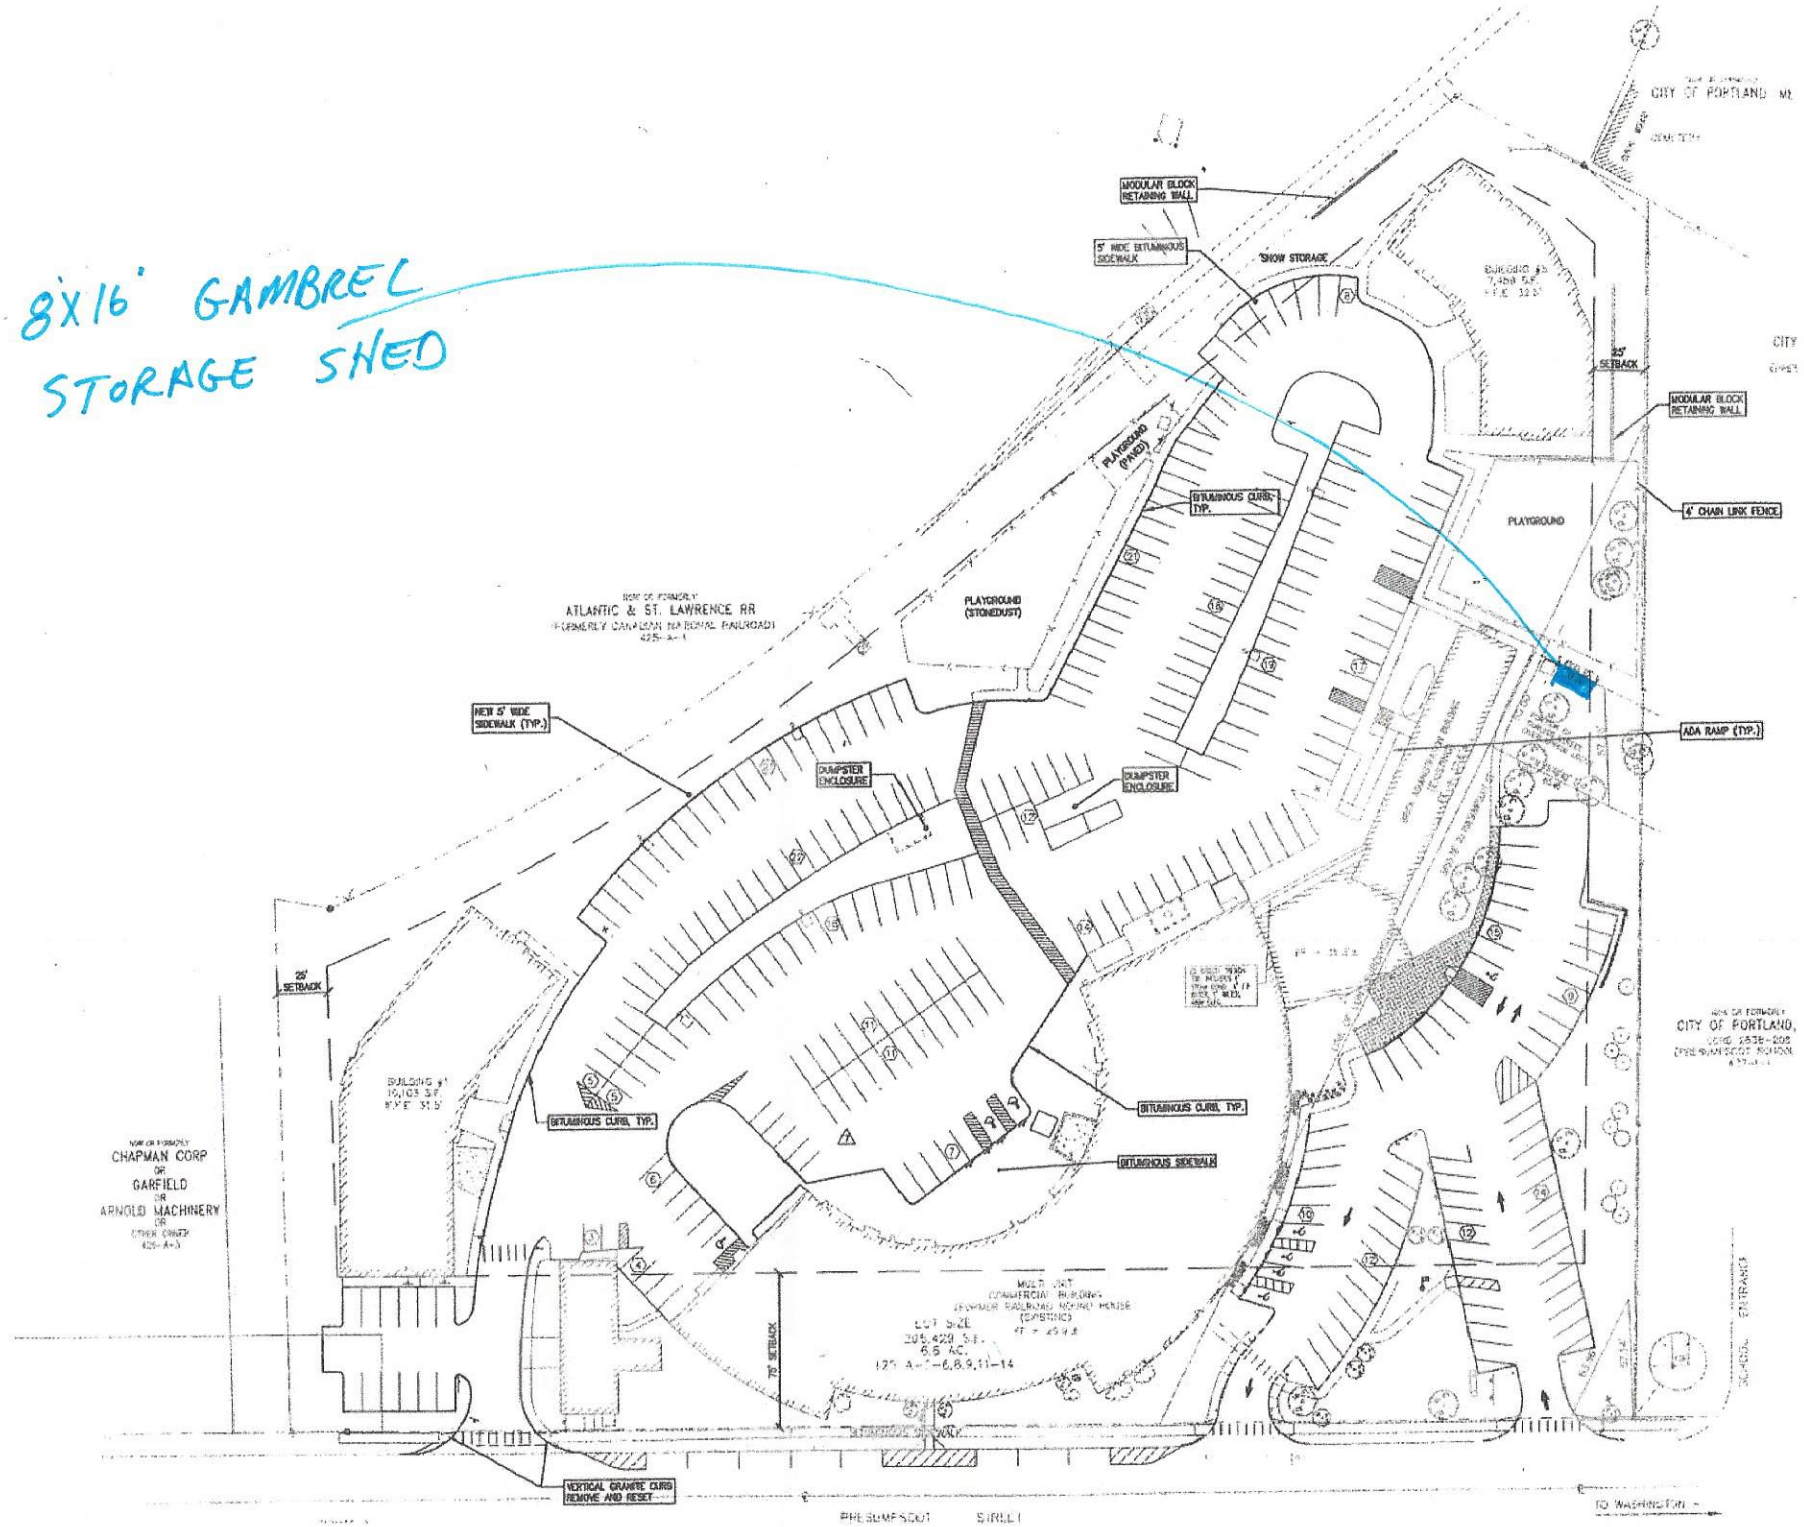8'X16' GAMBREL
STORAGE SHED