ELECTRICAL NOTES

1. ALL ELECTRICAL REQUIREMENTS TO BE CAREFULLY REVIEWED WITH GENERAL CONTRACTOR, ELECTRICIAN, TENANT AND TENANTS IT VENDOR.
2. ELECTRICAL CONTRACTORS SHALL COMPLY WITH ALL APPLICABLE CODES. THE INTENT OF THIS DRAWING INDICATES THE MINIMUM NUMBER OF RECEPTACLES REQUIRED FOR A SPECIFIC TASK OR LOCATION AS NEEDED. THE CONTRACTOR SHALL PROVIDE THE MINIMUM NUMBER OF RECEPTACLES REQUIRED BY CODE WITHIN THE SPACE.
3. EXISTING ELECTRICAL RECEPTACLES SHALL BE REUSED WHERE POSSIBLE IF WITHIN 12" WHERE INDICATED. STAGGER OUTLETS; DO NOT SPACE WITHIN SAME STUD CAVITY.
4. ELECTRICIAN/ENGINEER TO PROVIDE ELECTRICAL REQUIREMENTS FOR SPECIFIC EQUIPMENT PER MANUFACTURER SPECIFICATIONS.
5. DATA/VOICE SHALL BE CAREFULLY COORDINATED BY GENERAL CONTRACTOR, TENANT AND THEIR VENDOR.
6. ALL FACE PLATES FOR ELECTRICAL, VOICE, AND DATA SHALL BE UNIFORM IN COLOR/STYLE. MATCH EXISTING COLOR AND STYLE IN EACH SUITE.
7. EACH OFFICE SHALL HAVE MINIMUM OF 2 CATEGORY 6 NETWORK WIRES AT THE DESK, TESTED & LABELED, TERMINATED INTO THE PATCH PANEL. ONE CAT 6 FOR PC AND ONE FOR TELEPHONE.

FURNITURE NOTES

1. ALL FURNITURE AND EQUIPMENT (COPIERS, PRINTERS, TVs) SHALL BE PROVIDED BY TENANT.
2. STIBLER ASSOCIATES SHALL ADVISE TENANT ON NEW FURNITURE SOURCES. FINISHES SHALL BE COORDINATED WITH DESIGNER, TENANT AND DEALERSHIP.
3. FURNITURE DEALERSHIP SHALL COORDINATE SPECIFIC ELECTRICAL REQUIREMENTS NECESSARY FOR FURNITURE WITH THE DESIGNER, GC AND TENANT.

ELECTRICAL NOTES

WALL MOUNTED RECEPTACLES:

- DUPLEX RECEPTACLE, GENERAL USE, 18" AFF UNLESS NOTED
- DEDICATED USE DUPLEX RECEPTACLE, 110V, 20 AMP, 18" AFF UNLESS NOTED
- DEDICATED USE DUPLEX RECEPTACLE, 220V, 30 AMP, 18" AFF UNLESS NOTED
- QUADRUPLEX RECEPTACLE, 18" AFF UNLESS NOTED
- DUPLEX RECEPTACLE, 20 AMP WITH GFI, AS NOTED
- RECEPTACLE WITH ONE OUTLET & 2 USB PORTS (HUBBLE OR EQUAL)
- CAT 6/VOICE RECEPTACLE FOR TELEPHONE, WALL MOUNTED AT 48" AFF
- CAT 6 DATA & VOICE RECEPTACLE, TWO PORTS ON ONE FACEPLATE, 18" AFF UNLESS NOTED
- LCD TELEVISION TO INCLUDE POWER, DATA, INTERNET AND CABLE. VERIFY WITH AV/IT VENDOR. ONE DUPLEX RECEPTACLE NEEDED BEHIND TV. OUTLETS AT 6'-0" AFF.
- WAP: WIFI, LOCATED IN CEILING BY IT VENDOR, CONTRACTOR PROVIDES POWER & DATA
- HDMI: HDMI CABLE FROM FLOOR CORE TO FRONT WALL TV/LCD SCREEN, REVIEW CONDUIT SIZE W/ IT
- FAX: FAX MACHINE, CONFIRM ANALOG LINE IF NEEDED

JUNCTION BOXES FOR SYSTEMS FURNITURE: (WHIPS FOR 8-WIRE SYSTEM)

- JB: JB FOR SYSTEMS FURNITURE VIA ADJACENT WALL
- JB: JB FOR SYSTEMS FURNITURE VIA POWER POLE
- JB: JB FOR SYSTEMS FURNITURE VIA FLOOR POWER

RECESSED FLOOR BOX RECEPTACLES:

- FLOOR CORE WITH DUPLEX RECEPTACLE, 2 CATEGORY 6 NETWORK PORTS, AND HDMI CABLE TO RUN FROM FLOOR TO FRONT TV WALL.

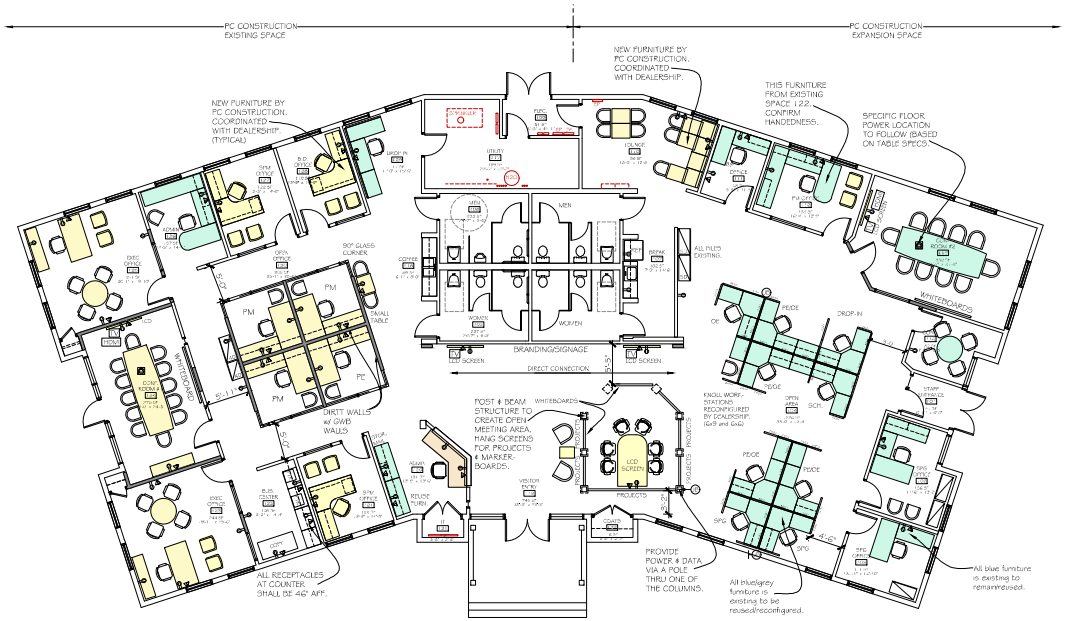

A FURNITURE PLAN
1/8" = 1'-0"

STIBLER ASSOCIATES, LLC
space planning interior design
3 Executive Park Drive
Suite 106
Bedford, NH 03110
www.stibler.com
(603) 623-8852

Copyright © 2017 by Stibler Associates

PC CONSTRUCTION

131 PRESUMPSCOT ST.
PORTLAND, MAINE

INFORMATION CONTAINED ON THIS DRAWING SHALL BE VERIFIED BY EACH VENDOR OR CONSULTANT PRIOR TO STARTING WORK. STIBLER ASSOCIATES IS NOT RESPONSIBLE FOR DISCREPANCIES OF FIELD DIMENSIONS OR CONDITIONS.

DATE: 01-26-2017
REVISIONS: 02-09-2017

FURNITURE PLAN AND NOTES

SCALE : AS NOTED
DRAWN BY : DH

ID.2

G:\CURRENT\PC Construction\PC Construction Express\DRAWINGS\REVIT SHEETS\SHEET PC ED PLAN.dwg, 2/9/2017 7:43:35 PM