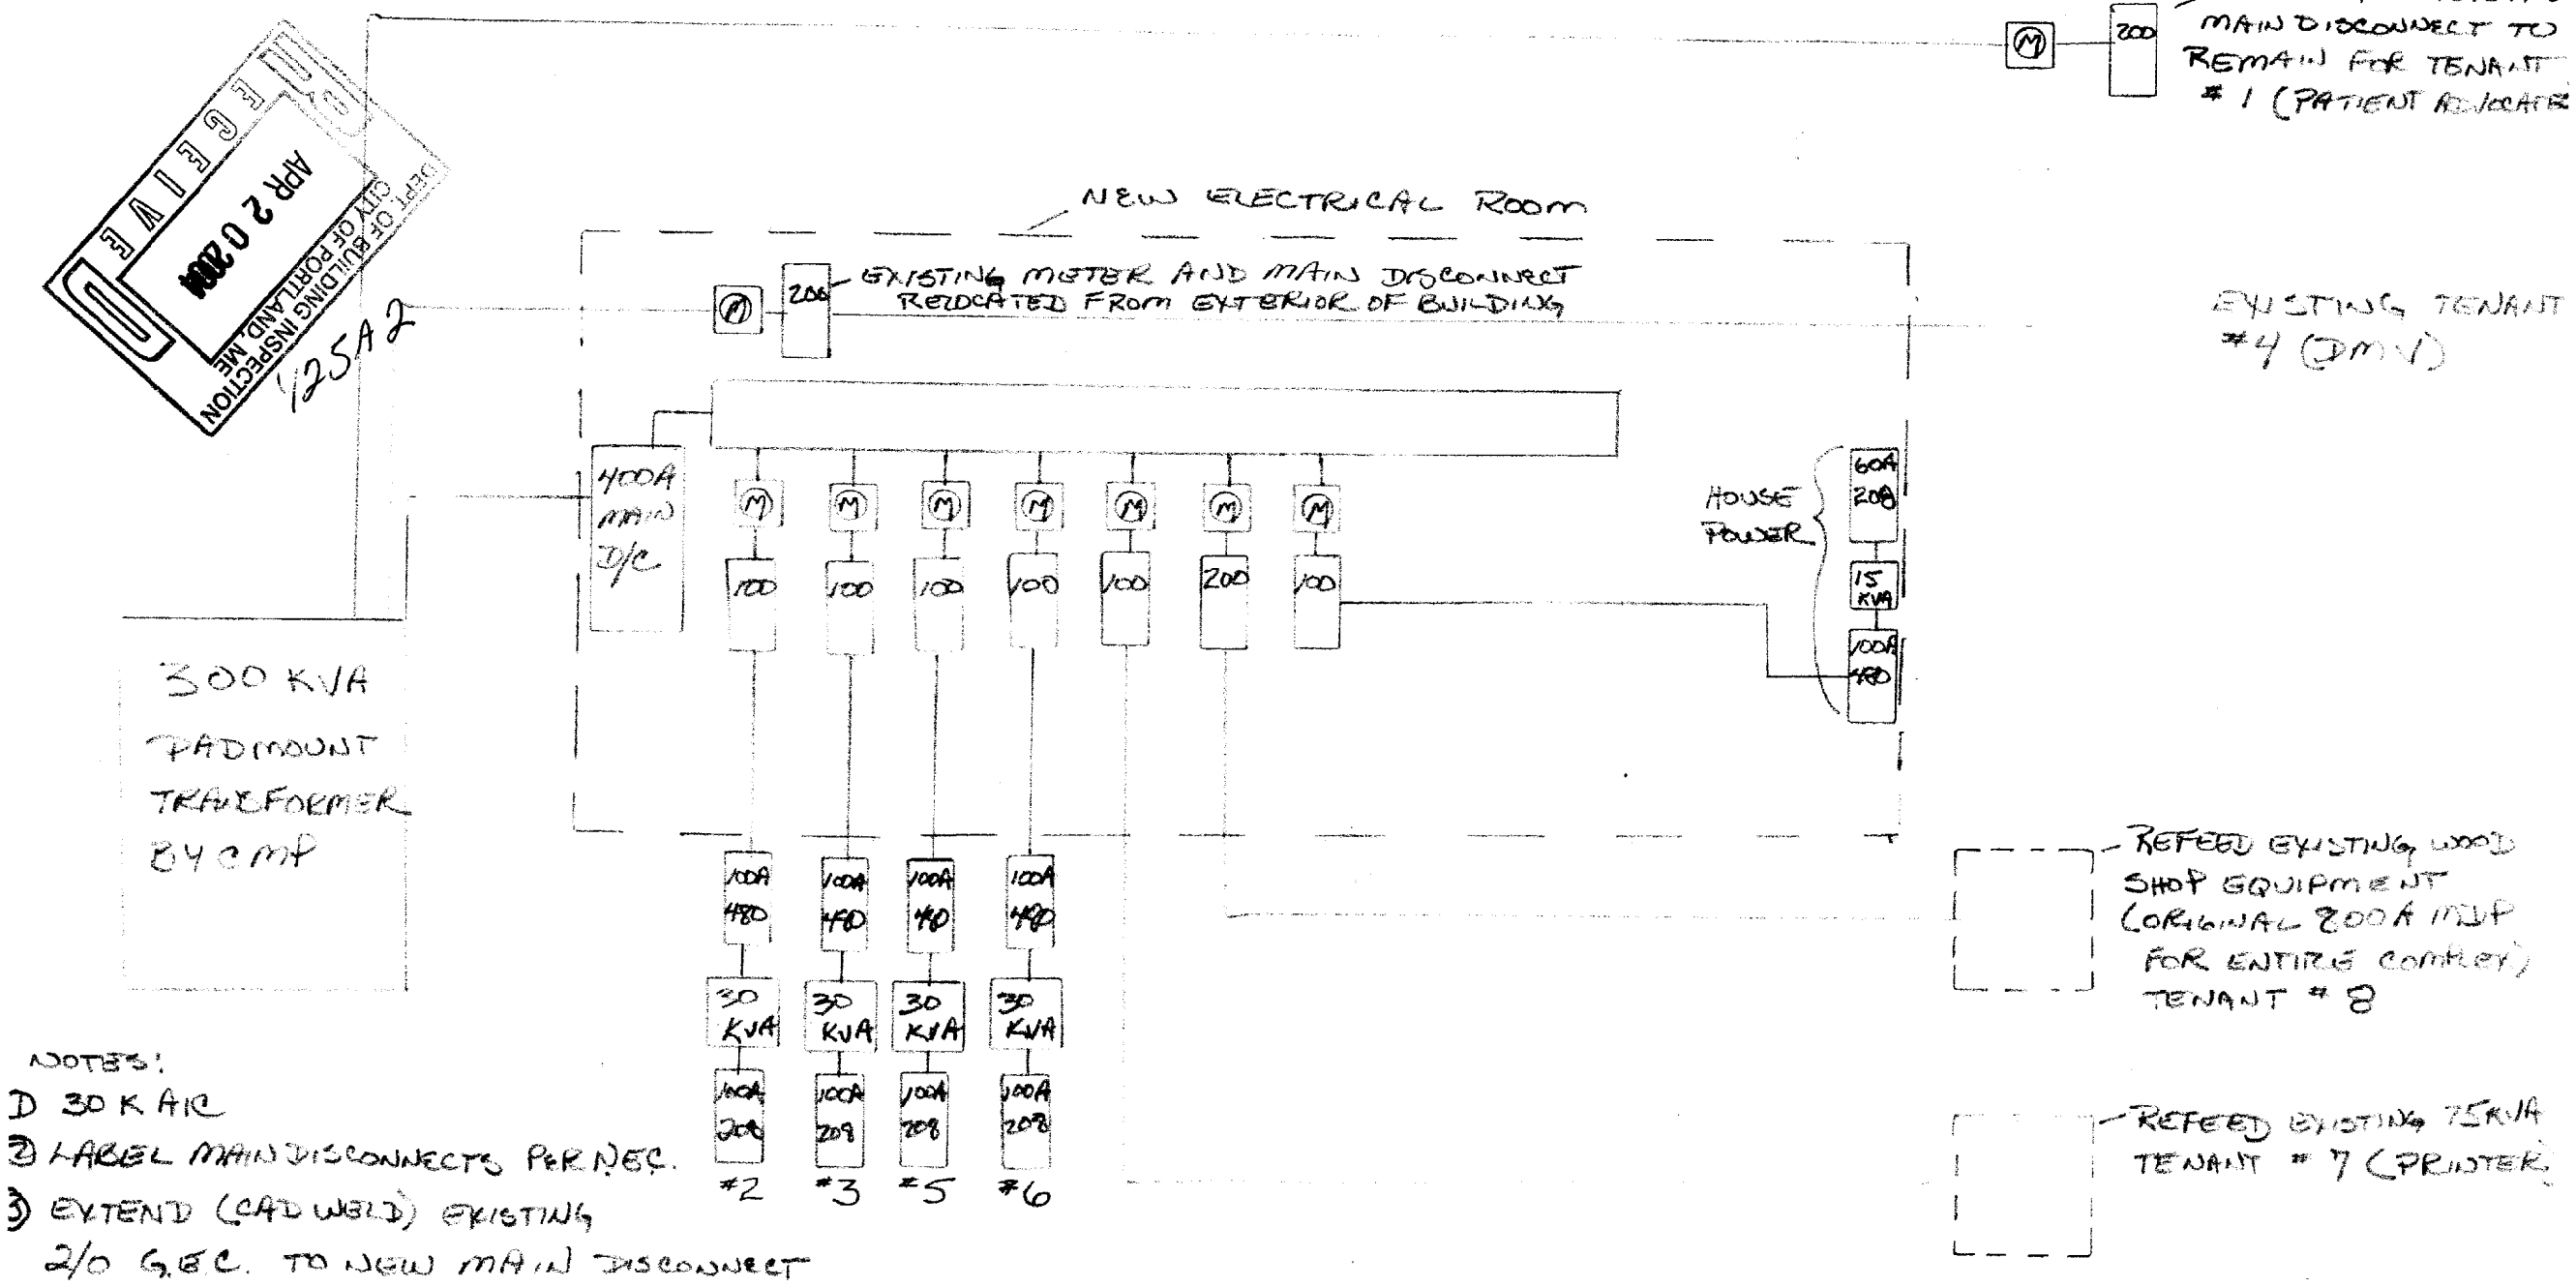

NOTES:

1) 30 K AIC
2) LABEL MAIN DISCONNECTS PER N.E.C.
3) EXTEND (CAD WELD) EXISTING 2/0 G.E.C. TO NEW MAIN DISCONNECT

ONE-LINE
125 PRESUMPSCOT ST.