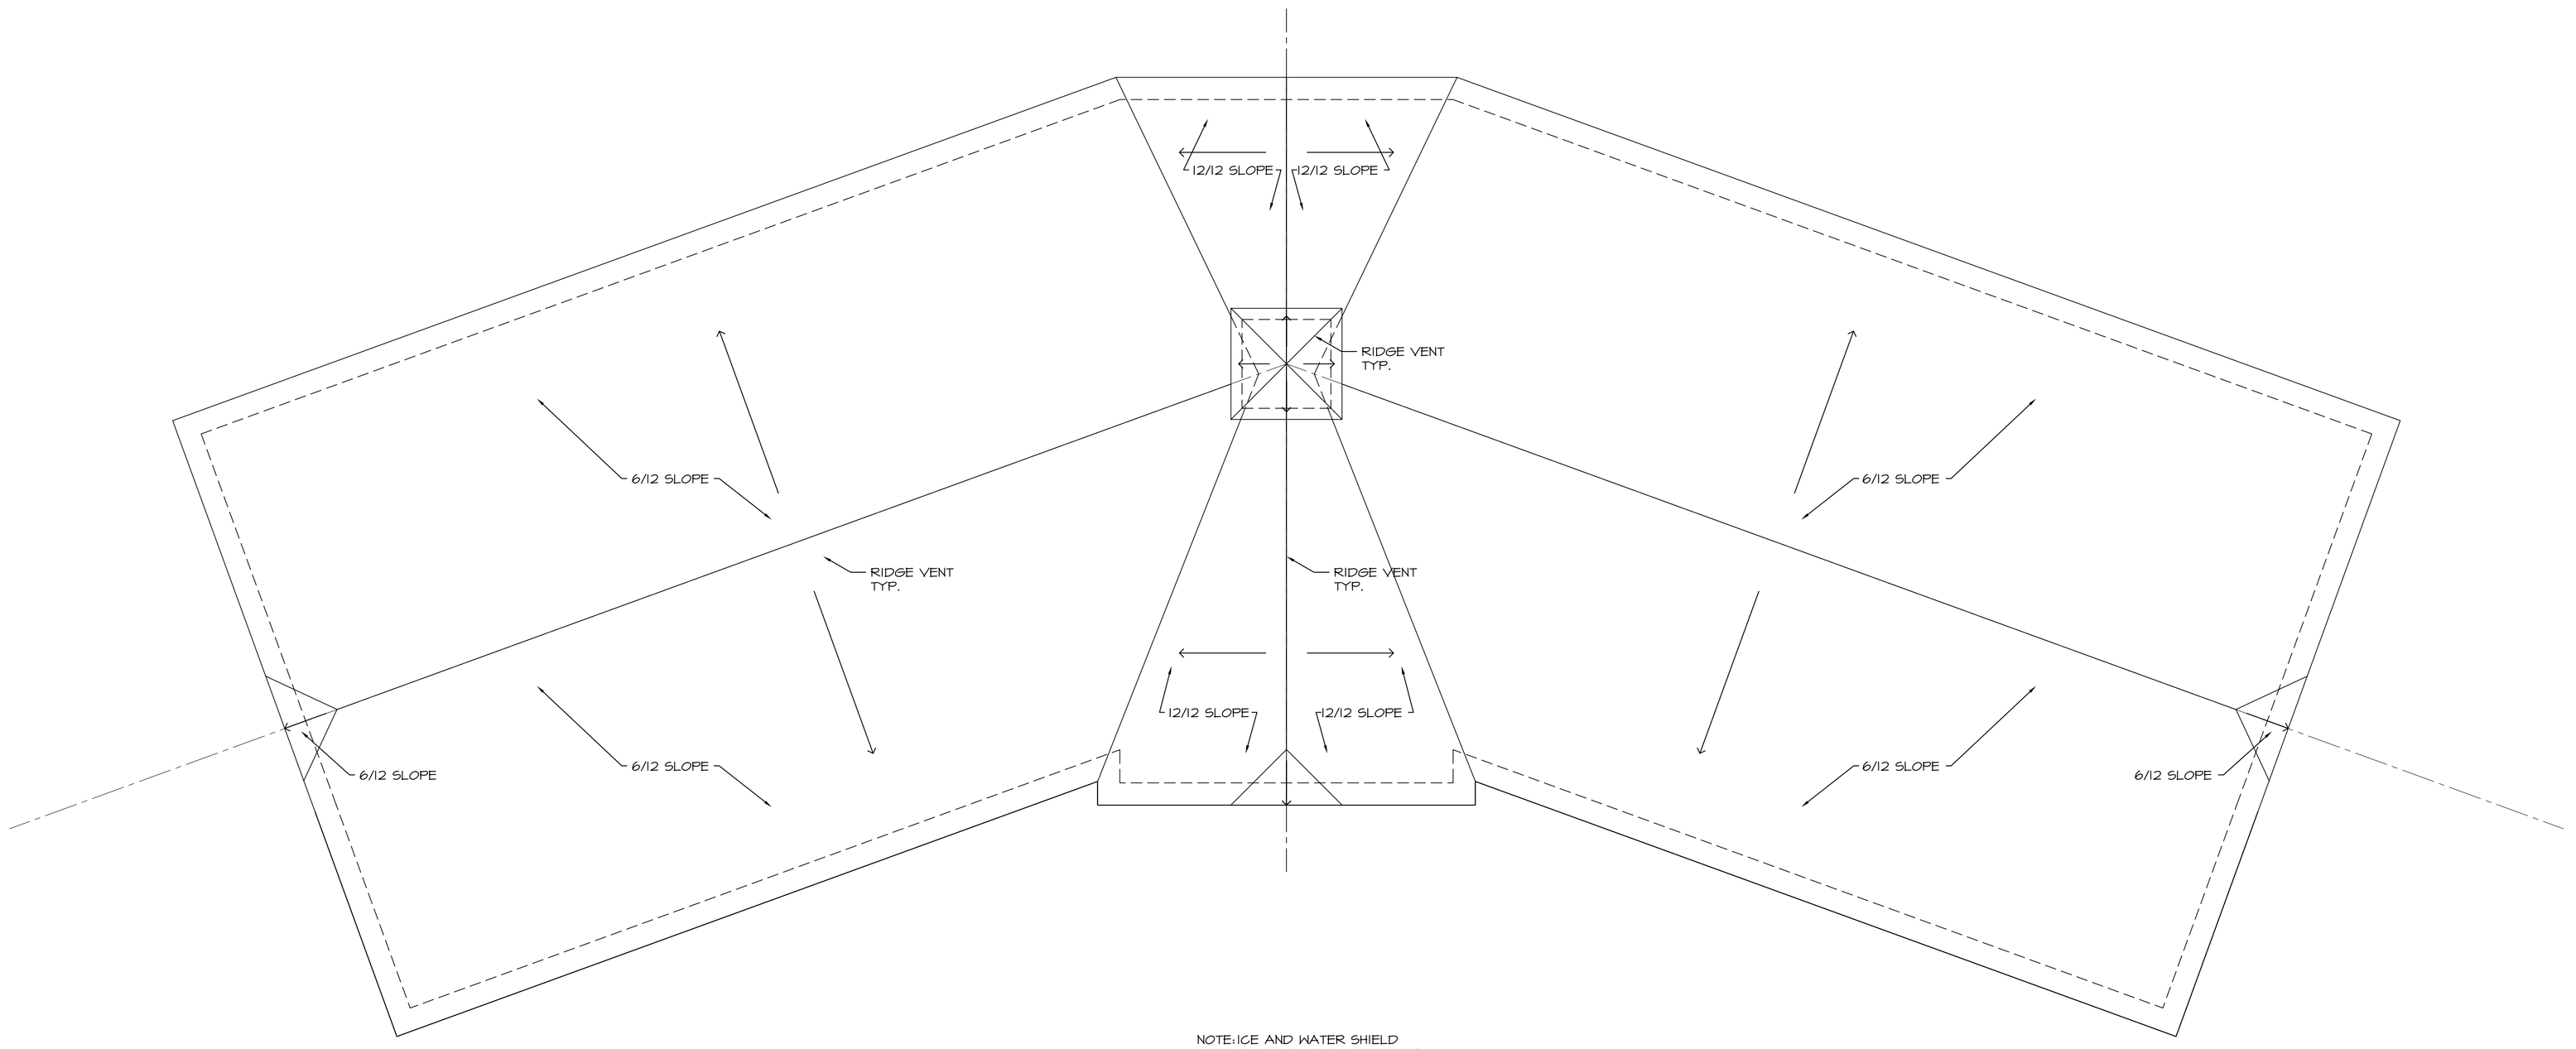

NOTE: ICE AND WATER SHIELD TYPICAL AT ALL VALLEYS 4'-0" MIN. FROM VALLEY CENTER

A1 ROOF PLAN
1/8" = 1'-0"

PROJECT NORTH

NO	DATE	REVISIONS
1	08/18/05	PERMITING
2		

ROUNDHOUSE

BUILDING 1
PORTLAND, MAINE

JERRY ADE

OWNER

TITLE
PLANS

SCALE
AS NOTED

Cubellis Associates Inc.
Architecture Interiors Engineering
Boston
Philadelphia
Chicago
Portland, ME
420 Fore Street, 3rd Flr.
Portland, ME 04101
Tel: 207-874-2777
Fax: 207-874-2775
www.cubellis.com

DATE	DRAWN BY	CHECKED BY
	DVS	GDN

A102

05072PT

COPYRIGHT (C) BY CUBELLIS ASSOCIATES INC. ALL RIGHTS RESERVED
NO PART OF THIS DOCUMENT MAY BE REPRODUCED, STORED IN A RETRIEVAL SYSTEM, OR TRANSMITTED IN ANY FORM OR BY ANY MEANS, ELECTRONIC, MECHANICAL, PHOTOCOPYING, RECORDING, OR OTHERWISE, WITHOUT THE PRIOR WRITTEN PERMISSION OF CUBELLIS ASSOCIATES INC. ANY MODIFICATIONS MADE TO THIS DOCUMENT WITHOUT THE WRITTEN PERMISSION OF CUBELLIS ASSOCIATES INC. SHALL RENDER IT INVALID AND UNUSABLE.

E:\Jerry-Ade\05072PTRoundhouseofficebldg\Dwg\Arch\05072PTA102.dwg Aug 19, 2005 - 7:53am