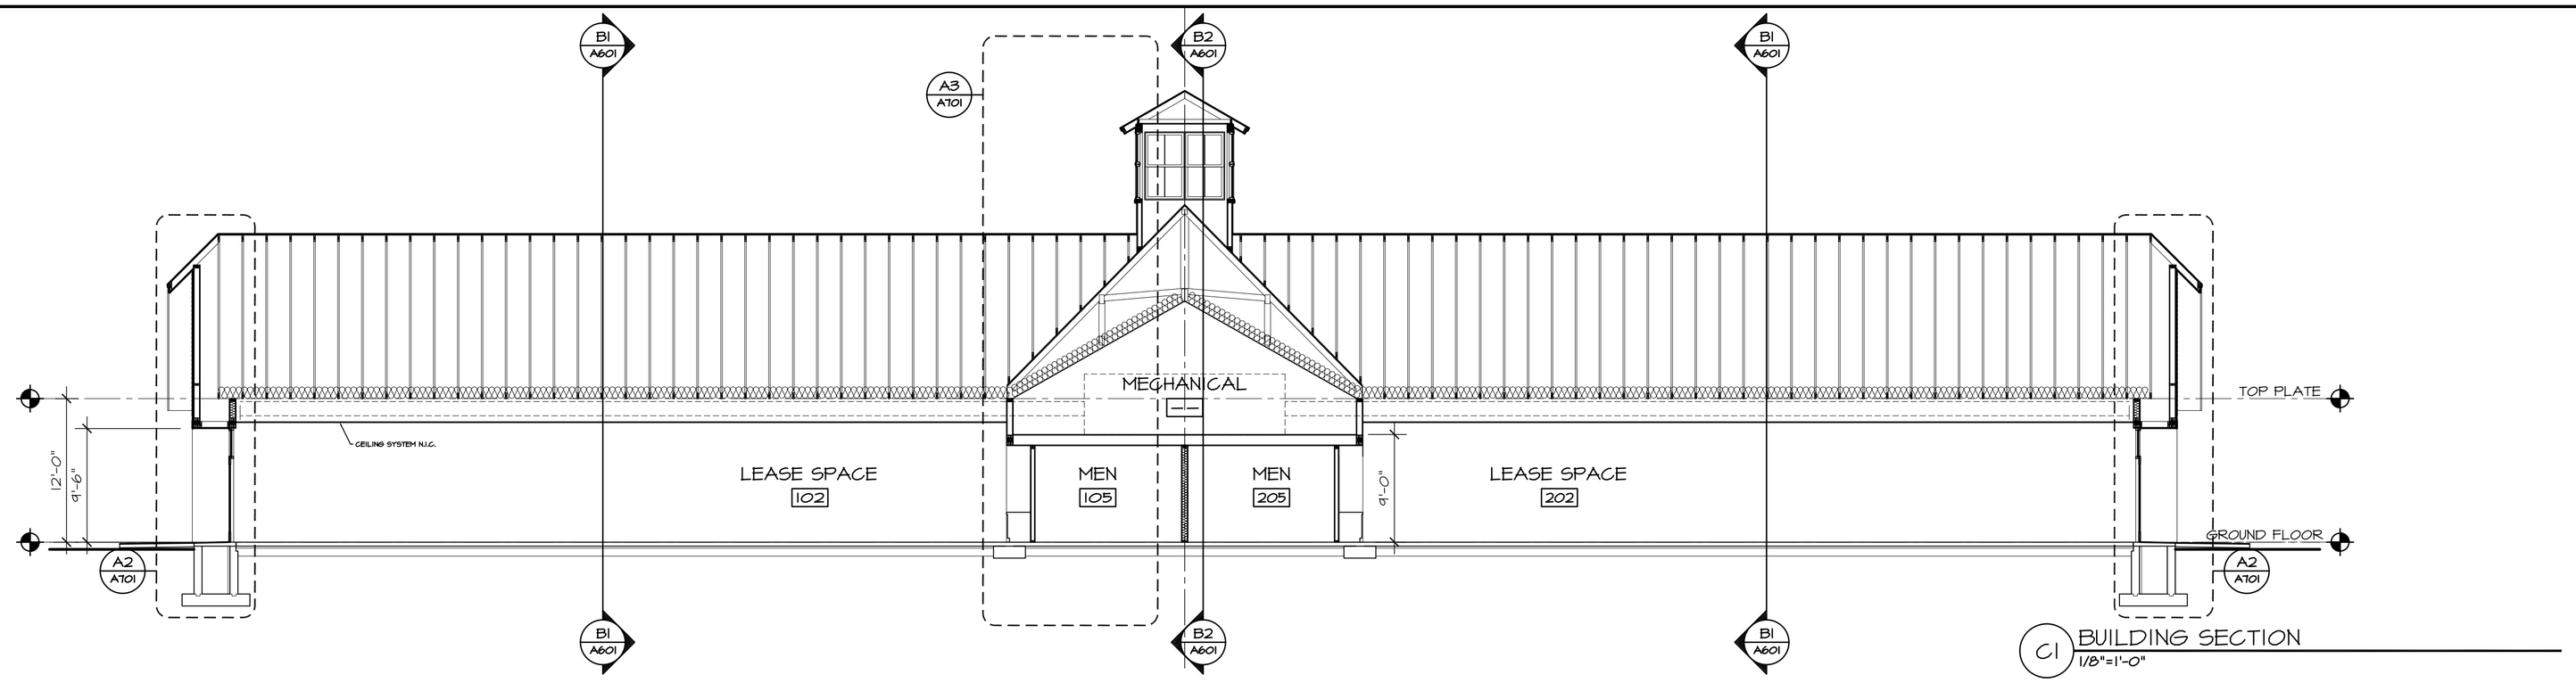

C1 BUILDING SECTION
1/8"=1'-0"

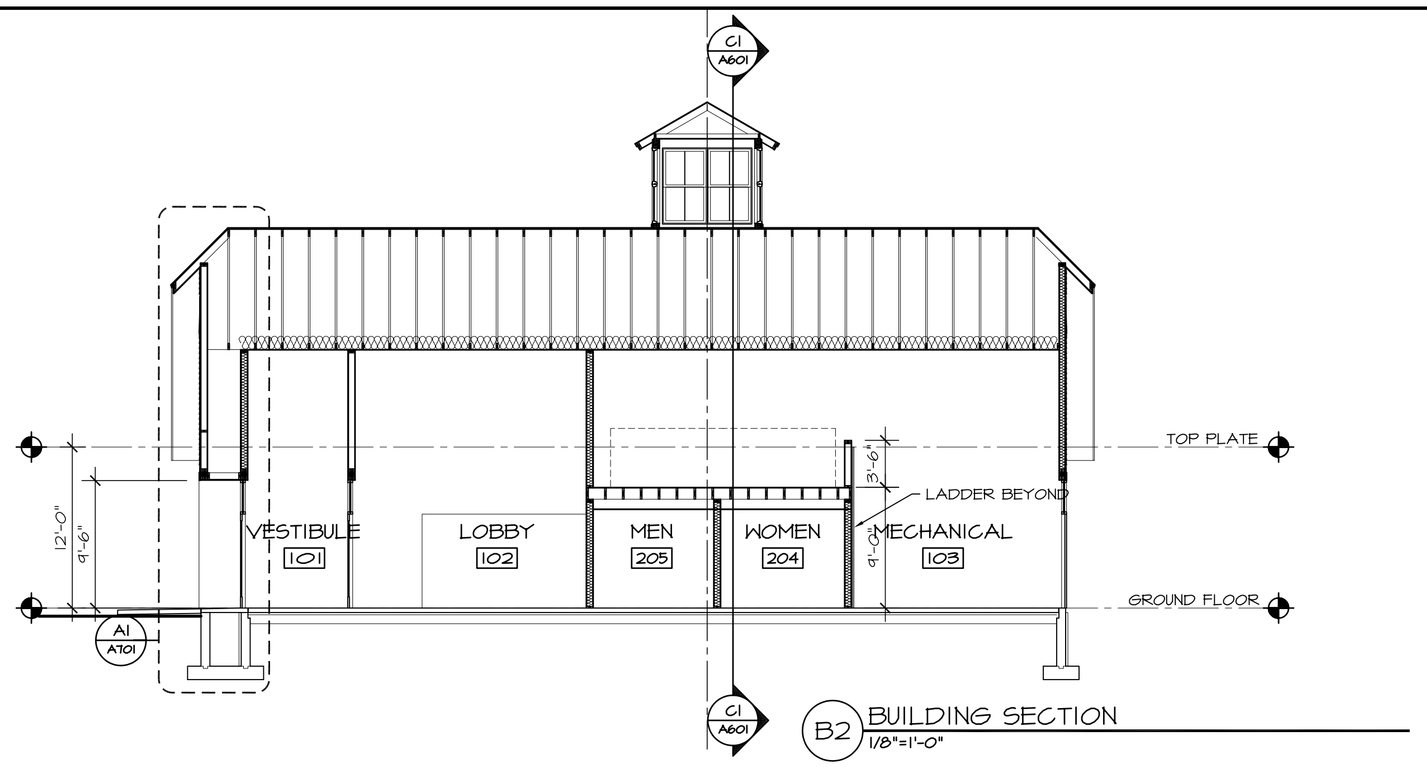

B2 BUILDING SECTION
1/8"=1'-0"

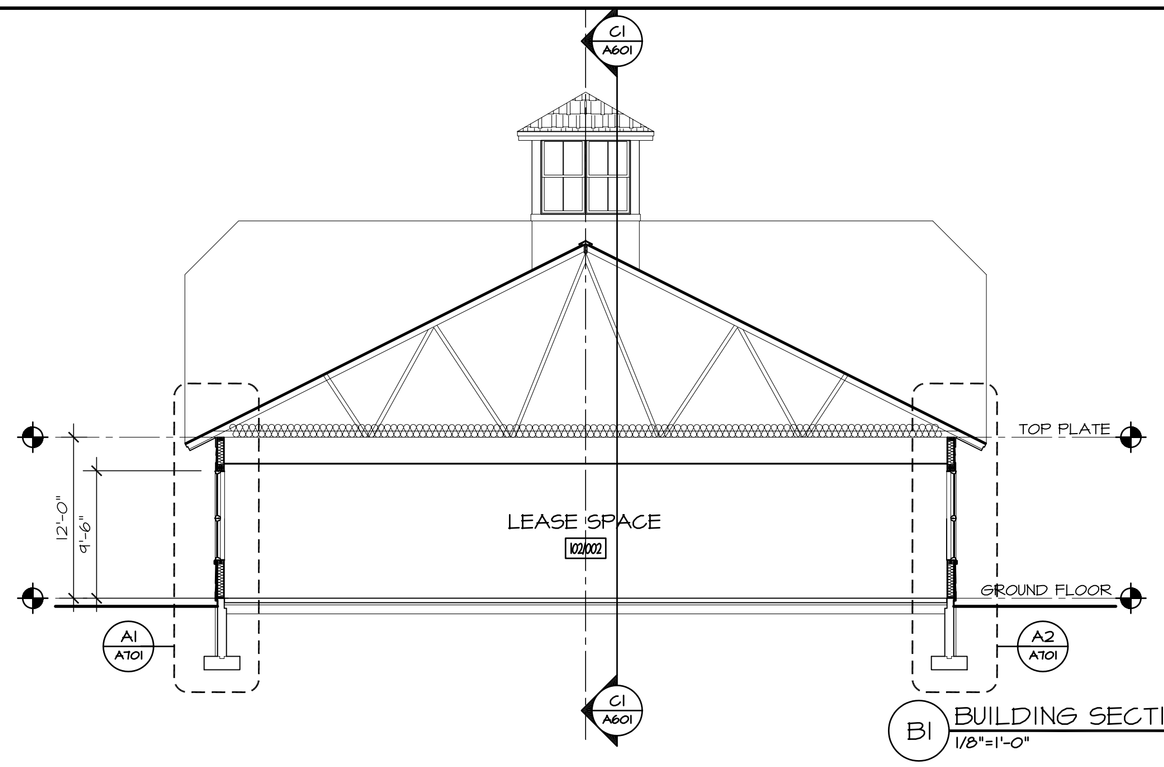

B1 BUILDING SECTION
1/8"=1'-0"

PROJECT NORTH

NO	DATE	REVISIONS
1	08/18/05	PERMITING
2		

ROUNDHOUSE

BUILDING 1
PORTLAND, MAINE

OWNER: JERRY ADE

TITLE: BUILDING SECTIONS

SCALE: AS NOTED

Cubellis Associates Inc.
Architecture Interiors Engineering
Boston Philadelphia Chicago Portland, ME
428 Forest Street, 3rd Flr.
Portland, ME 04101
Tel 207-874-2777
Fax 207-874-2775
www.cubellis.com

DRAWN BY: DVS
CHECKED BY: CDN
DATE:

A601

05072PT

COPYRIGHT (C) BY CUBELLIS ASSOCIATES INC. ALL RIGHTS RESERVED
NO PART OF THIS DOCUMENT MAY BE REPRODUCED, STORED IN A RETRIEVAL SYSTEM, OR TRANSMITTED IN ANY FORM OR BY ANY MEANS, ELECTRONIC, MECHANICAL, PHOTOCOPYING, RECORDING, OR OTHERWISE, WITHOUT THE PRIOR WRITTEN PERMISSION OF CUBELLIS ASSOCIATES INC. THESE DRAWINGS ARE THE PROPERTY OF CUBELLIS ASSOCIATES INC. SHALL RENDER IT INVALID AND UNUSABLE. ANY MODIFICATIONS MADE TO THIS DOCUMENT WITHOUT THE WRITTEN PERMISSION OF CUBELLIS ASSOCIATES INC.

E:\Jerry-Ade\05072PTRoundhousesofficebldg\Dwg\Arch\05072PTA601.dwg Aug 19, 2005 - 7:54am