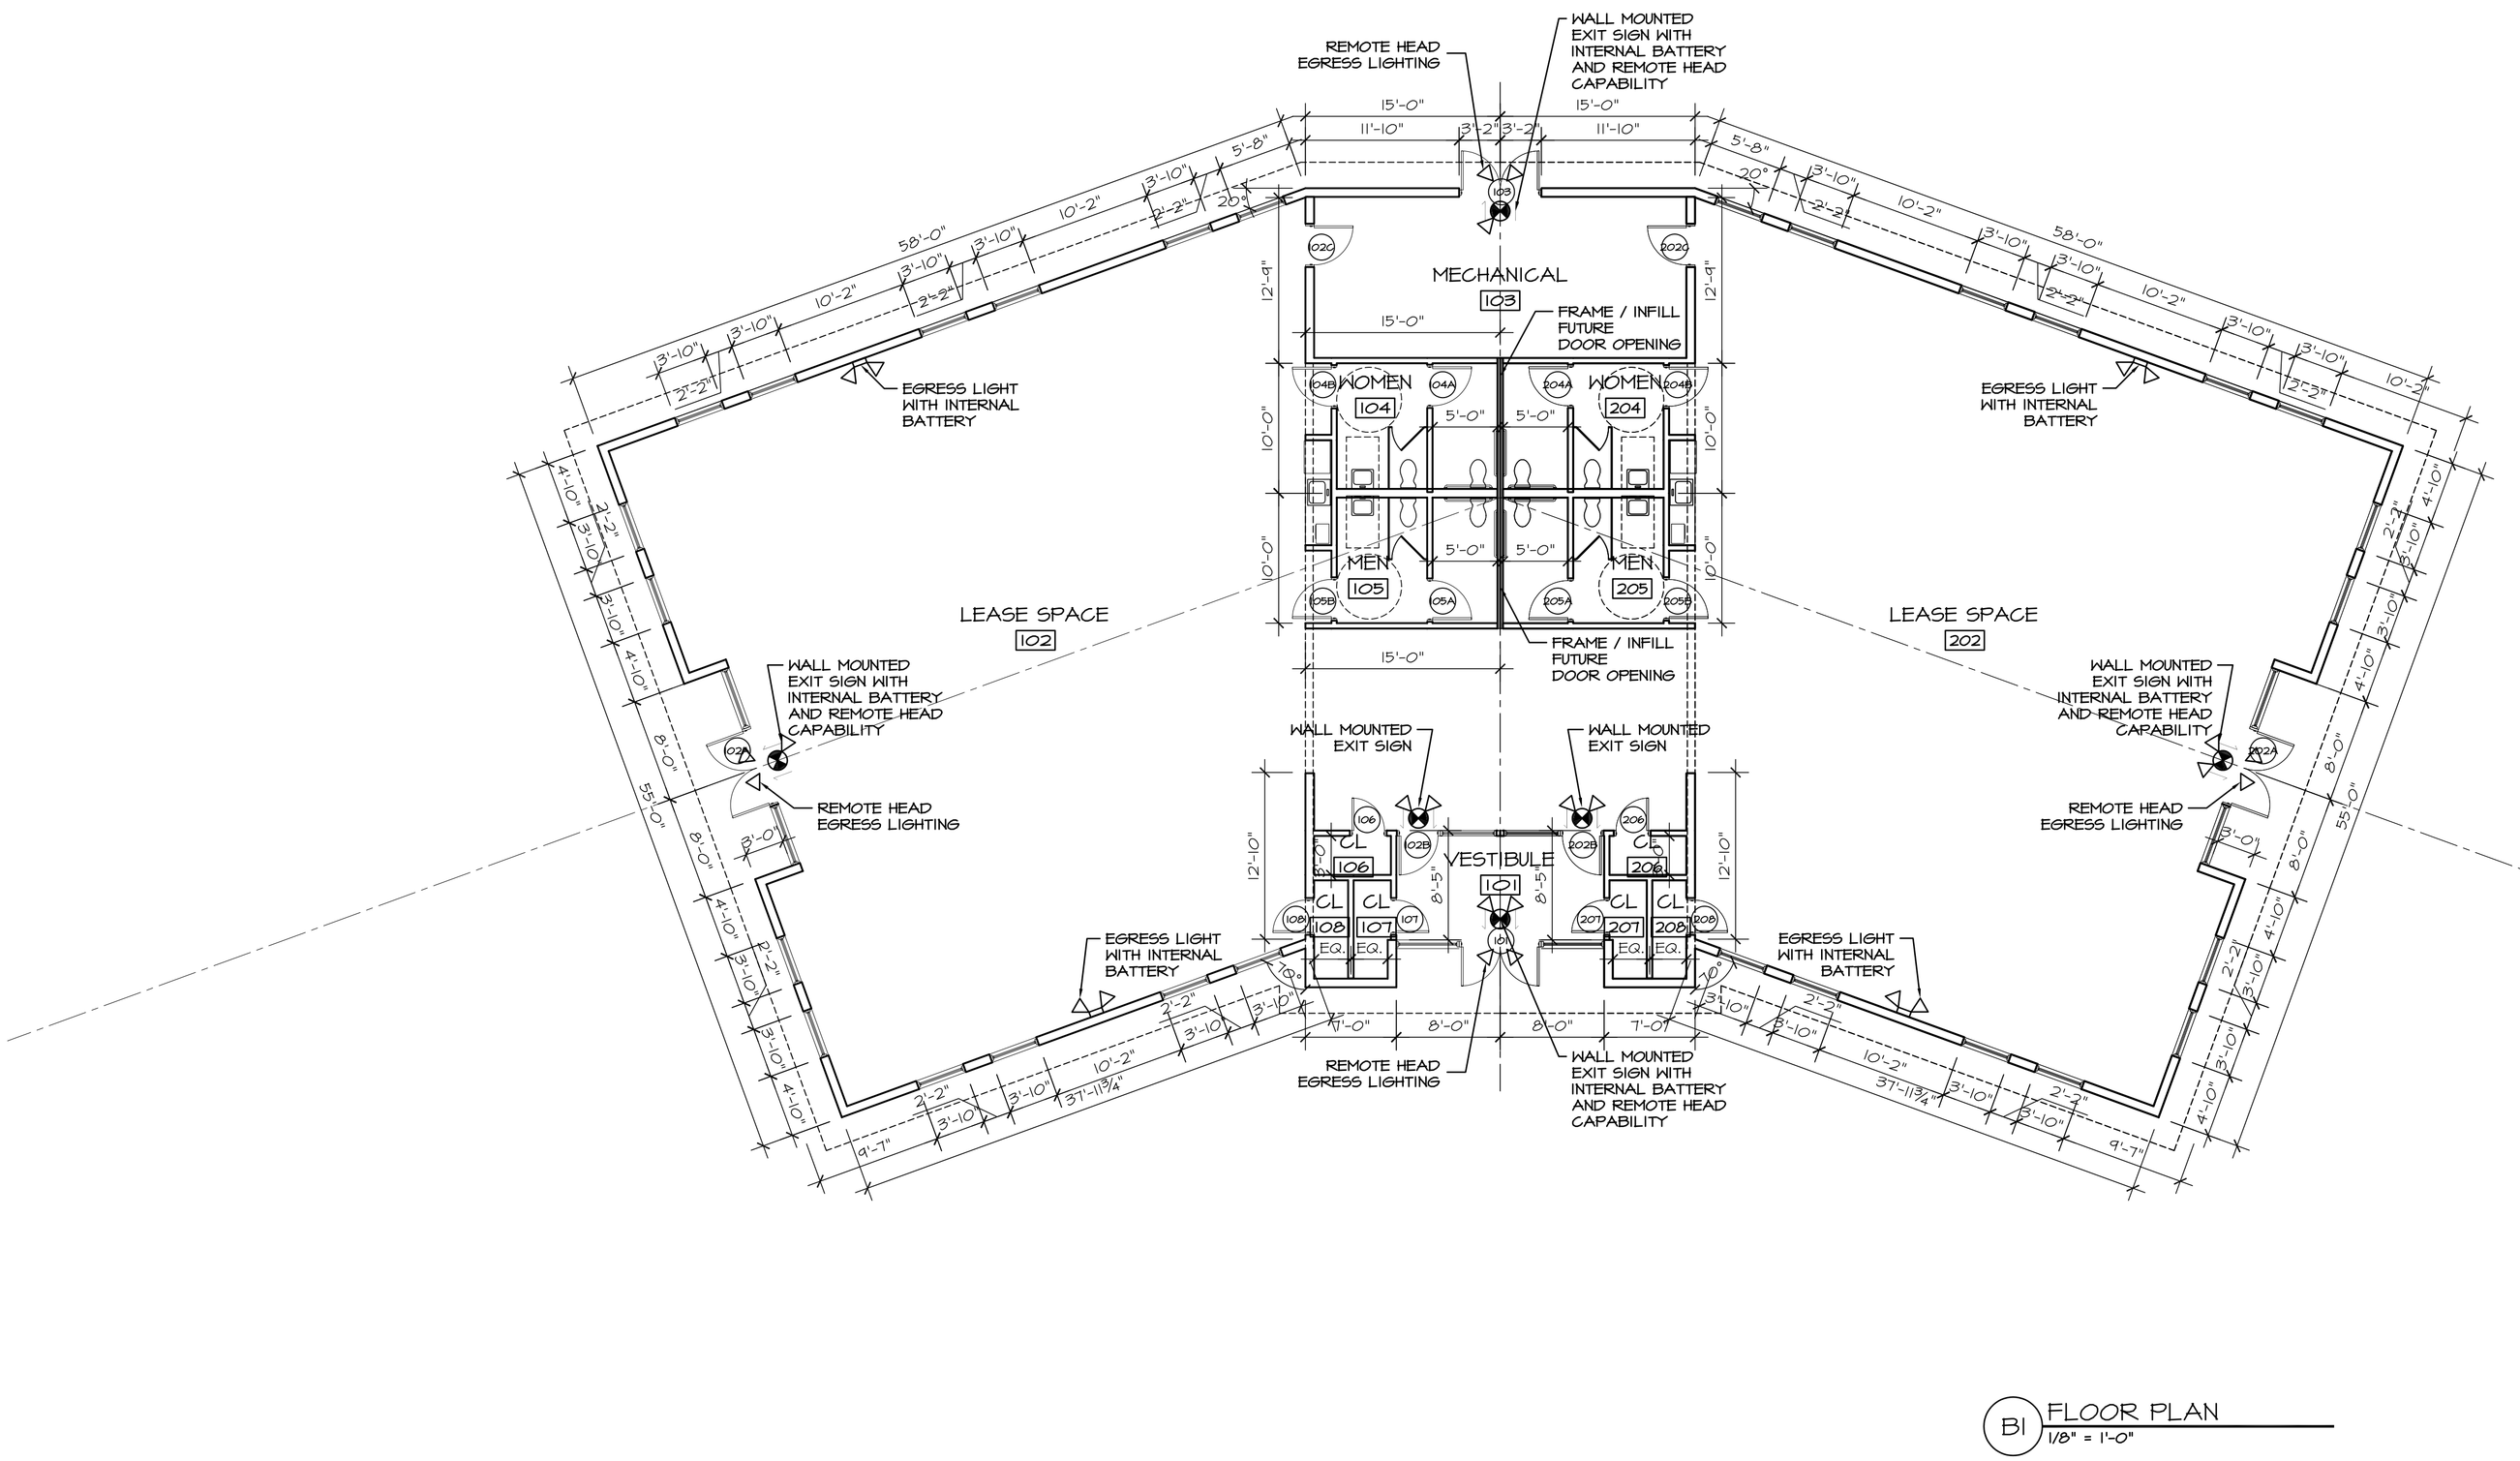

B1 FLOOR PLAN
1/8" = 1'-0"

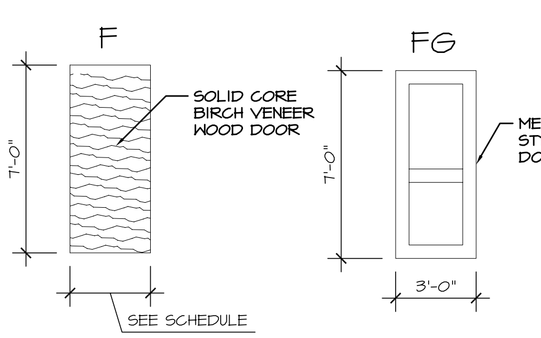

A3 DOOR TYPES
NTS

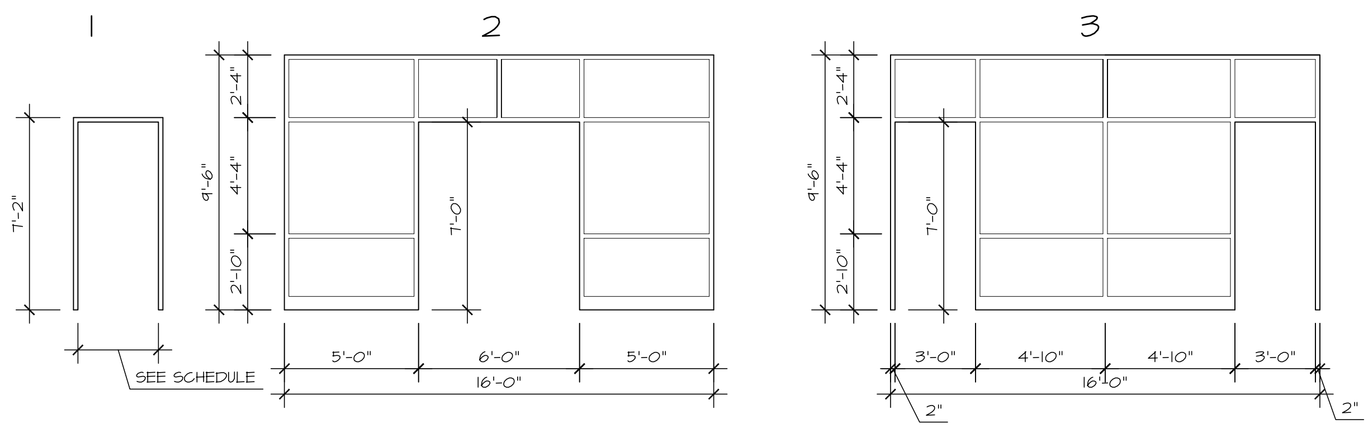

A2 DOOR FRAME TYPE
NTS

DOOR SIZE NUM	WD	HGT	THK	MATL	TYPE	GLASS	FRAME MATL	FRAME TYPE	HARDWARE
101	6'-0"	7'-0"	1 ¾"	AL	FG	TMP	AL	2	KEYED ENTRY LOCKSET WITH CLOSER AND PANIC HARDWARE
102A	6'-0"	7'-0"	1 ¾"	AL	FG	TMP	AL	2	KEYED ENTRY LOCKSET WITH CLOSER AND PANIC HARDWARE
102B	3'-0"	7'-0"	1 ¾"	AL	FG	TMP	AL	3	KEYED ENTRY LOCKSET WITH CLOSER AND PANIC HARDWARE
102C	3'-0"	7'-0"	1 ¾"	WD	F	--	HM	1	KEYED STOREROOM LOCKSET
103	3'-0"	7'-0"	1 ¾"	STL	F	--	HM	1	KEYED STOREROOM LOCKSET WITH CLOSER AND PANIC HARDWARE
104A	3'-0"	7'-0"	1 ¾"	WD	F	--	HM	1	PRIVACY LOCKSET
104B	3'-0"	7'-0"	1 ¾"	WD	F	--	HM	1	PUSH PULL HARDWARE WITH CLOSER
105A	3'-0"	7'-0"	1 ¾"	WD	F	--	HM	1	PRIVACY LOCKSET
105B	3'-0"	7'-0"	1 ¾"	WD	F	--	HM	1	PUSH PULL HARDWARE WITH CLOSER
106	2'-6"	7'-0"	1 ¾"	WD	F	--	HM	1	PASSAGE SET
107	2'-6"	7'-0"	1 ¾"	WD	F	--	HM	1	KEYED ENTRY LOCKSET
108	2'-6"	7'-0"	1 ¾"	WD	F	--	HM	1	KEYED ENTRY LOCKSET
202A	6'-0"	7'-0"	1 ¾"	AL	FG	TMP	AL	2	KEYED ENTRY LOCKSET WITH CLOSER AND PANIC HARDWARE
202B	3'-0"	7'-0"	1 ¾"	AL	FG	TMP	AL	3	KEYED ENTRY LOCKSET WITH CLOSER AND PANIC HARDWARE
202C	3'-0"	7'-0"	1 ¾"	WD	F	--	HM	1	STOREROOM LOCKSET
			1 ¾"						
204A	3'-0"	7'-0"	1 ¾"	WD	F	--	HM	1	PRIVACY LOCKSET
204B	3'-0"	7'-0"	1 ¾"	WD	F	--	HM	1	PUSH PULL HARDWARE WITH CLOSER
205A	3'-0"	7'-0"	1 ¾"	WD	F	--	HM	1	PRIVACY LOCKSET
205B	3'-0"	7'-0"	1 ¾"	WD	F	--	HM	1	PUSH PULL HARDWARE WITH CLOSER
206	2'-6"	7'-0"	1 ¾"	WD	F	--	HM	1	PASSAGE SET
207	2'-6"	7'-0"	1 ¾"	WD	F	--	HM	1	KEYED ENTRY LOCKSET
208	2'-6"	7'-0"	1 ¾"	WD	F	--	HM	1	KEYED ENTRY LOCKSET
			1 ¾"						

A1 DOOR SCHEDULE
NTS

COPYRIGHT (C) BY CUBELLIS ASSOCIATES INC. ALL RIGHTS RESERVED
NO PART OF THIS DOCUMENT MAY BE REPRODUCED, STORED IN A RETRIEVAL SYSTEM OR TRANSMITTED IN ANY FORM OR BY ANY MEANS, ELECTRONIC, MECHANICAL, PHOTOCOPYING, RECORDING OR OTHERWISE WITHOUT THE PRIOR WRITTEN PERMISSION OF CUBELLIS ASSOCIATES INC. ALL RIGHTS RESERVED. ANY MODIFICATIONS MADE TO THIS DOCUMENT WITHOUT THE WRITTEN PERMISSION OF CUBELLIS ASSOCIATES INC. SHALL RENDER IT INVALID AND UNUSABLE.

E:\Jerry-Ade\05072PT\Roundhouse\ffice\dwg\Dwg\Arch\bldg3\05072PTA101.dwg Aug 18, 2005 - 3:53pm

NO	DATE	REVISIONS
1	08/18/05	PERMITTING
2		

PROJECT NORTH

ROUNDHOUSE

BUILDING 3
PORTLAND, MAINE

OWNER: JERRY ADE

TITLE: PLANS

SCALE: AS NOTED

Cubellis Associates Inc.
Architecture Interiors Engineering
Boston Philadelphia Chicago Portland, ME
430 Fore Street, 3rd Flr.
Portland, ME 04101
Tel: 207-874-2777
Fax: 207-874-2775
www.cubellis.com

CHECKED BY: CDN

DRAWN BY: DVS

DATE:

A101

05072PT