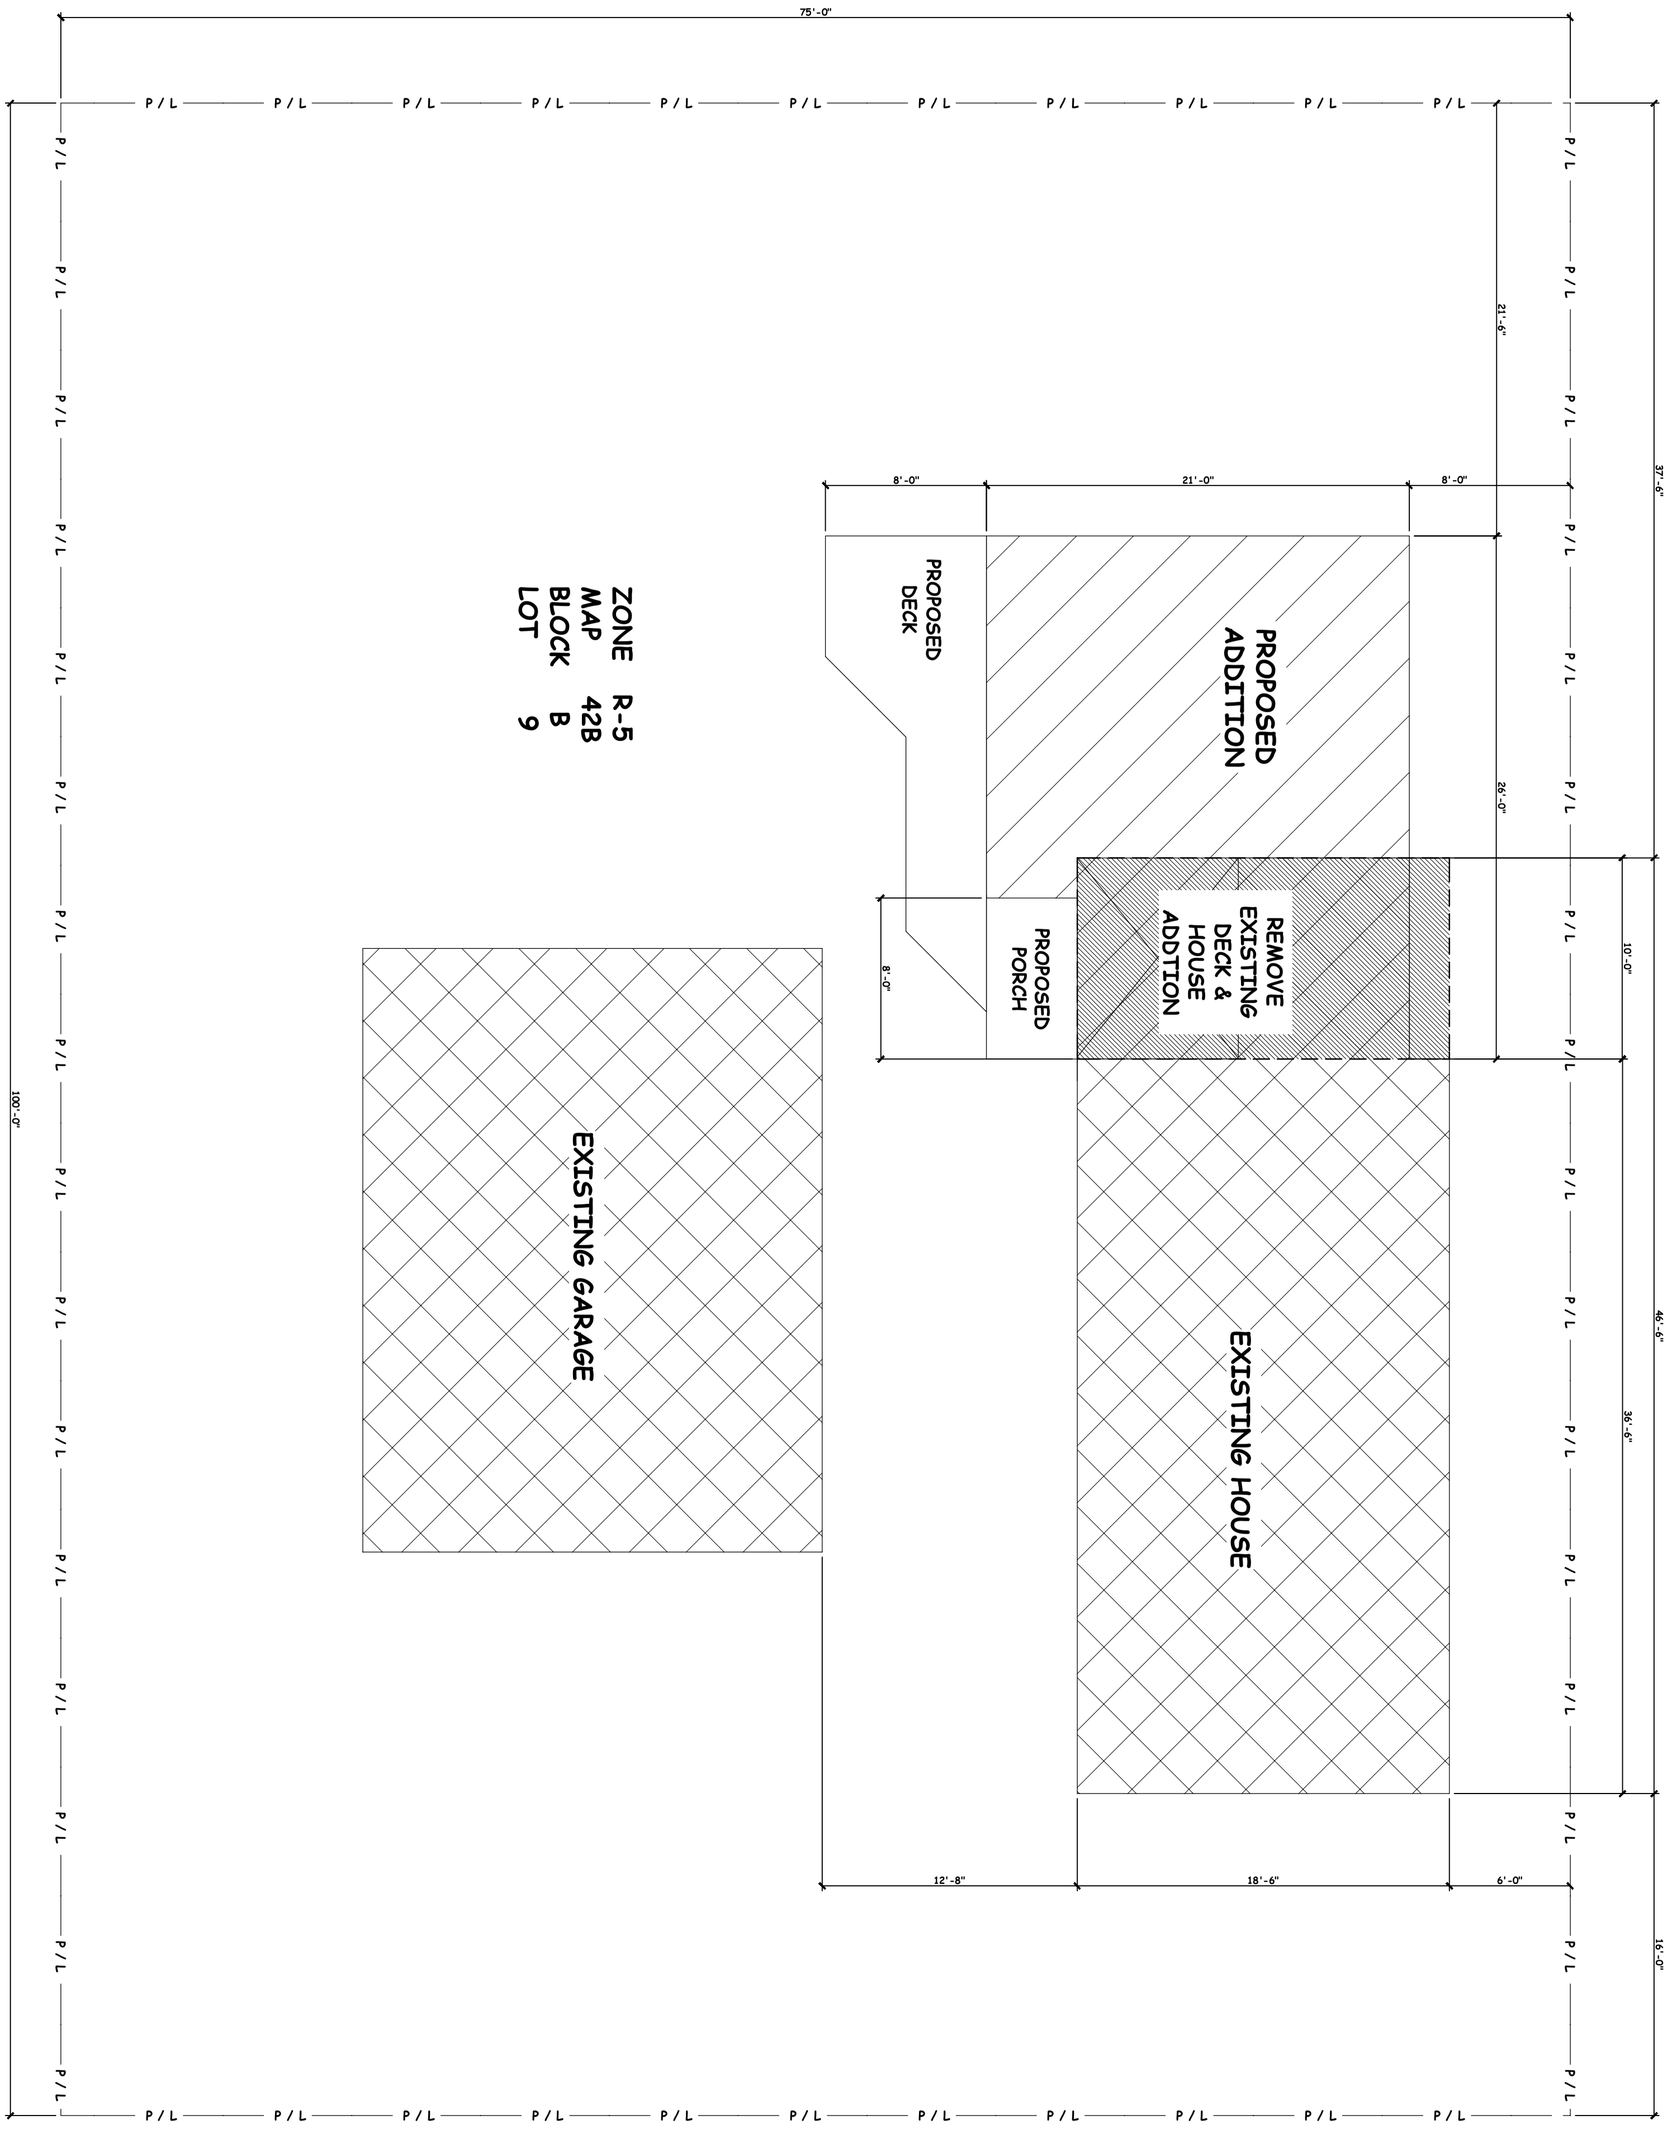

140 SHERWOOD STREET

PROJECT NUMBER: MB1604
DATE: 05/23/2016
DRAWING NUMBER: A-6
SHEET NO. 6 of 6

SCALE: 3/16" = 1'-0"
DRAWN BY: GPD
CHECKED BY:
REVISIONS:
1.
2.
3.

PROPOSED RESIDENCE FOR:

Marinna Russo
140 Sherwood Street
Portland, Maine

DRAWING TITLE:

PLOT PLAN

DRAWINGS PREPARED BY:

JERRY DUGAL & CO. INC.
1036 Pinkham Brook Rd
Durham ME, 04222
Tel. 207-577-3447
Fax 207-353-5915

BUILDER:

Maurice Barnett - Builder
Buxton, Maine
207-229-1314

NOTE:
This drawing is intended for informational purpose only, if used for construction of dimension and suggested construction, must be verified in the field unless this drawing has been stamped by a licensed engineer &/or licensed architect. Jerry Dugal assumes no liability for structural soundness &/or code issues of the design contained herein. All drawings are intended to reflect standard building practice and is the contractors responsibility to verify that all work to conform to national and local building codes.