5/8 CDX ROOF SHEATHING
15# ROOF FELT
ICE + WATER SHIELD 6' UP EAVES
FIBERGLASS SHINGLES MATCH OLD
SOFFITS + FASCIA TO MATCH OLD
R-38 IN CEILINGS
R-19 NEW WALL CONSTRUCTION
PROPER VENTS 16" O.C.
1" x 3" STRAPPING 16" O.C.
2" x 10" SOLID WINDOW [illegible]
ALL FRAMING 16" O.C.
1/2 OSB WALL SHEATHING
VINYL SIDING + COIL TRIM

JERALYN PHILLIPS RES. 170 SHERWOOD ST. PORTLAND.
879-0720

SCALE 1/4" = 1'

INTERIOR MEASUREMENTS COULD BE + OR - UNKNOWN UNTILL COMPLETION OF DEMOLITION.

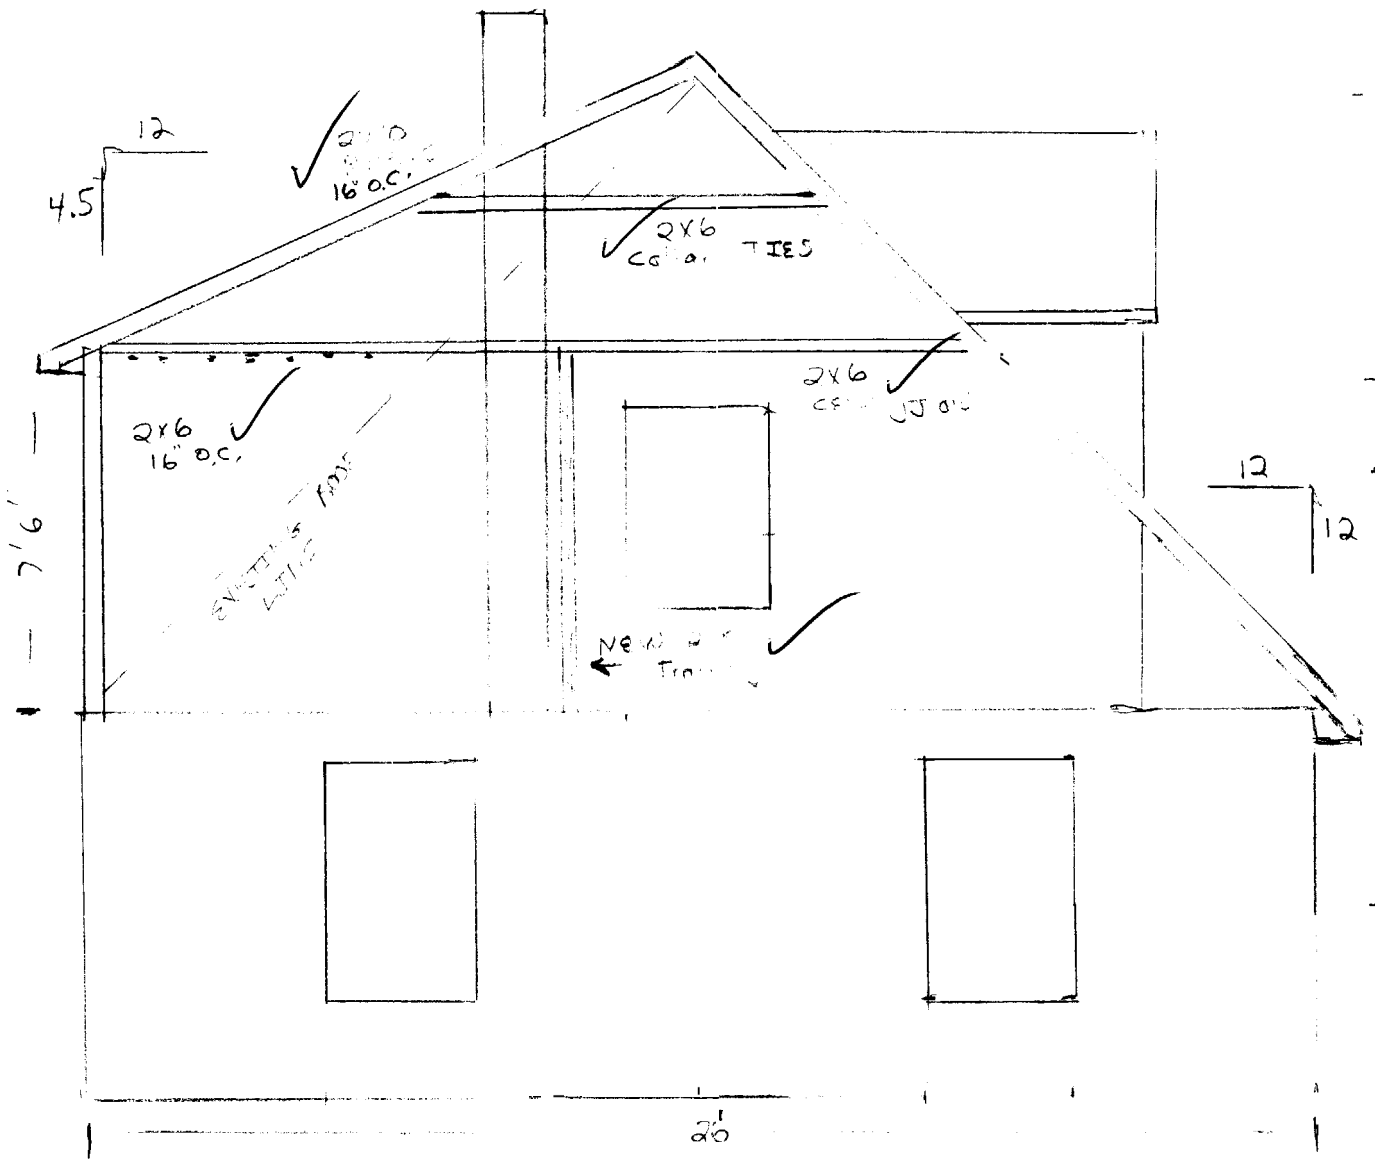

LEFT ELEVATION

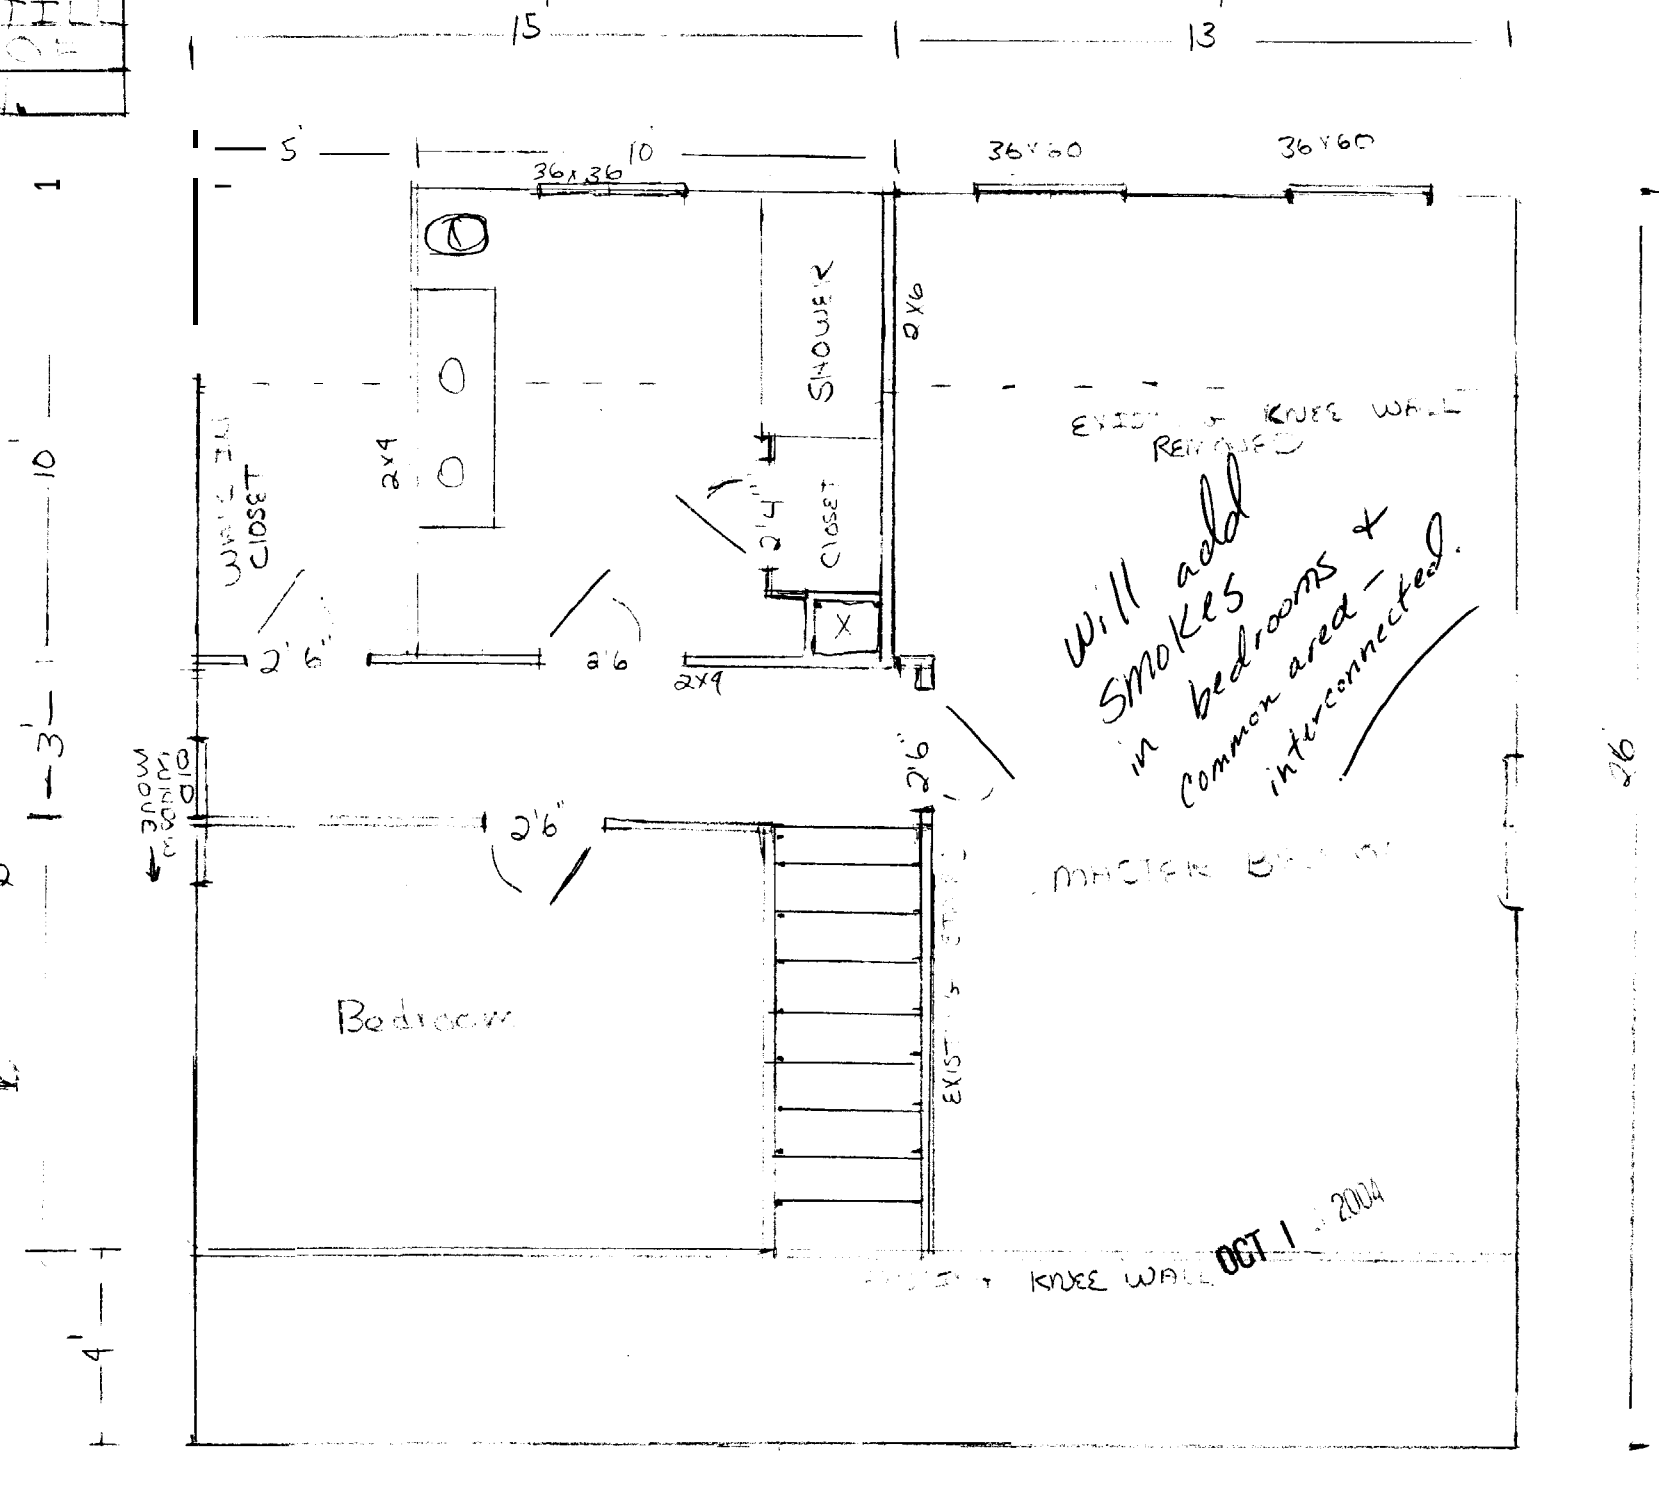

SECOND FLOOR PLAN

J.A. DE [illegible], BUILDERS
450-3205 854-1712