525 - 527 Washington Ave (not to scale)
(527 - 529 Washington Ave)
CBL # 429 - C - 1 Front view

	Initials	Date
Prepared By		
Approved By		

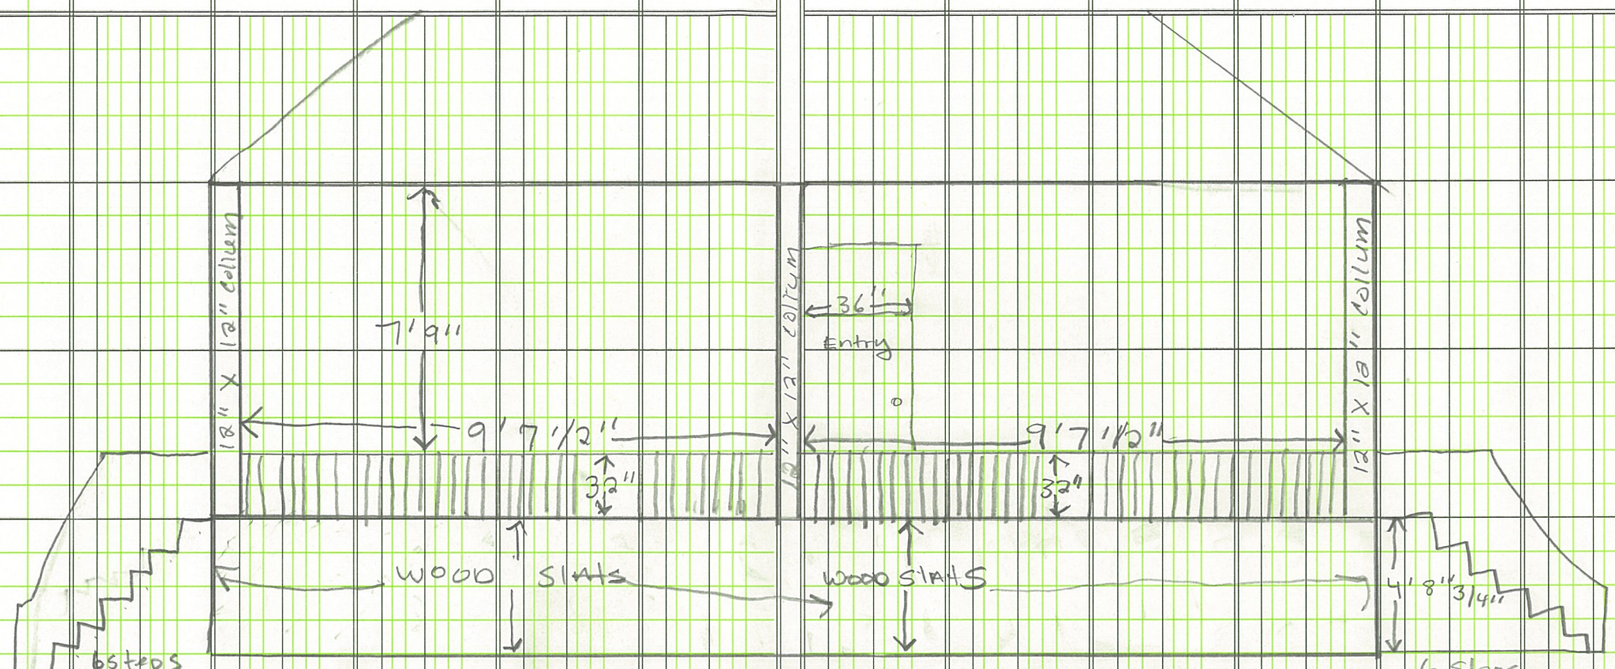

Scope of work: Replace railings + ballasters on 1st Fl Deck.
Railings currently 32" high. to be increased to minimum of 42"
with ballasters no more than 4" maximum apart.
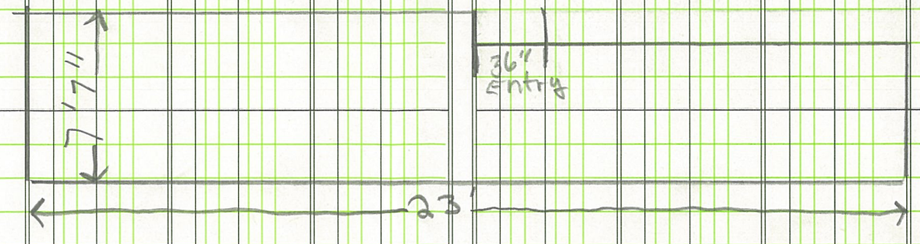
Birdseye view deck (not to scale)