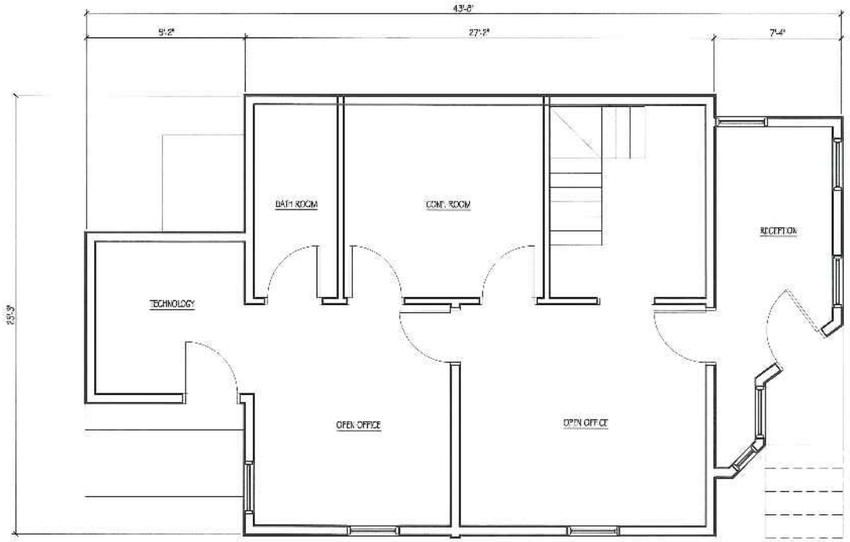

MAIN FLOOR PLAN

SCALE: 1/4"=1'-0"

PARKING LOT ELEVATION

SCALE: 1/4"=1'-0"

VERANDA STREET ELEVATION

SCALE: 1/4"=1'-0"

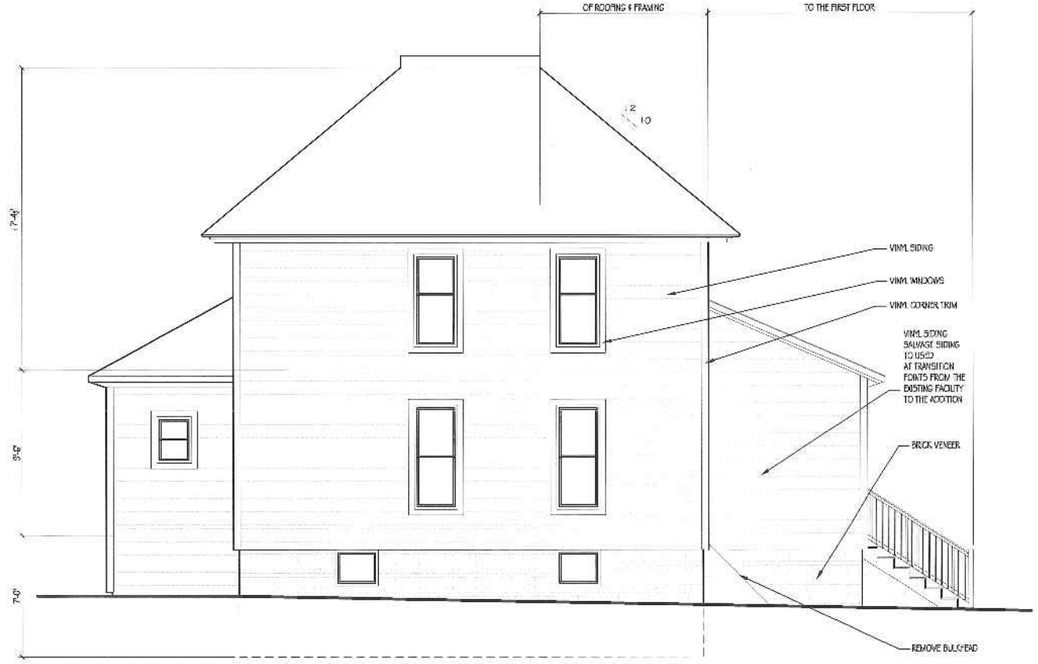

NORTHEAST SIDE ELEVATION

SCALE: 1/4"=1'-0"

NOTE:

1. Contractor/owner responsible for securing all necessary permits
2. Contractor/owner will Comply with all applicable codes and ordinances
3. Contractor/owner to verify all site grades and dimensions

PROPERTY OF

ed-de-Tech
235 Riverside Industrial Parkway
Portland, ME 04102

SCHNEIDER Property Management

STATE OF MAINE · ERIC J. GOODRICH · No. 3121 · REGISTERED PROFESSIONAL ENGINEER

Building Addition
522 Washington Ave
Schneider Property Management, LLC

NO	REMARKS	DATE	BY
A	ISSUED FOR PERMIT	09-24-15	JJO

CODE:	IRC 2009
TOWN	PORTLAND
DATE:	09-24-15
SCALE:	As Noted
DRAWN:	JJO
TITLE:	EXISTING CONDITIONS
FILE:	
SHEET:	A1-01