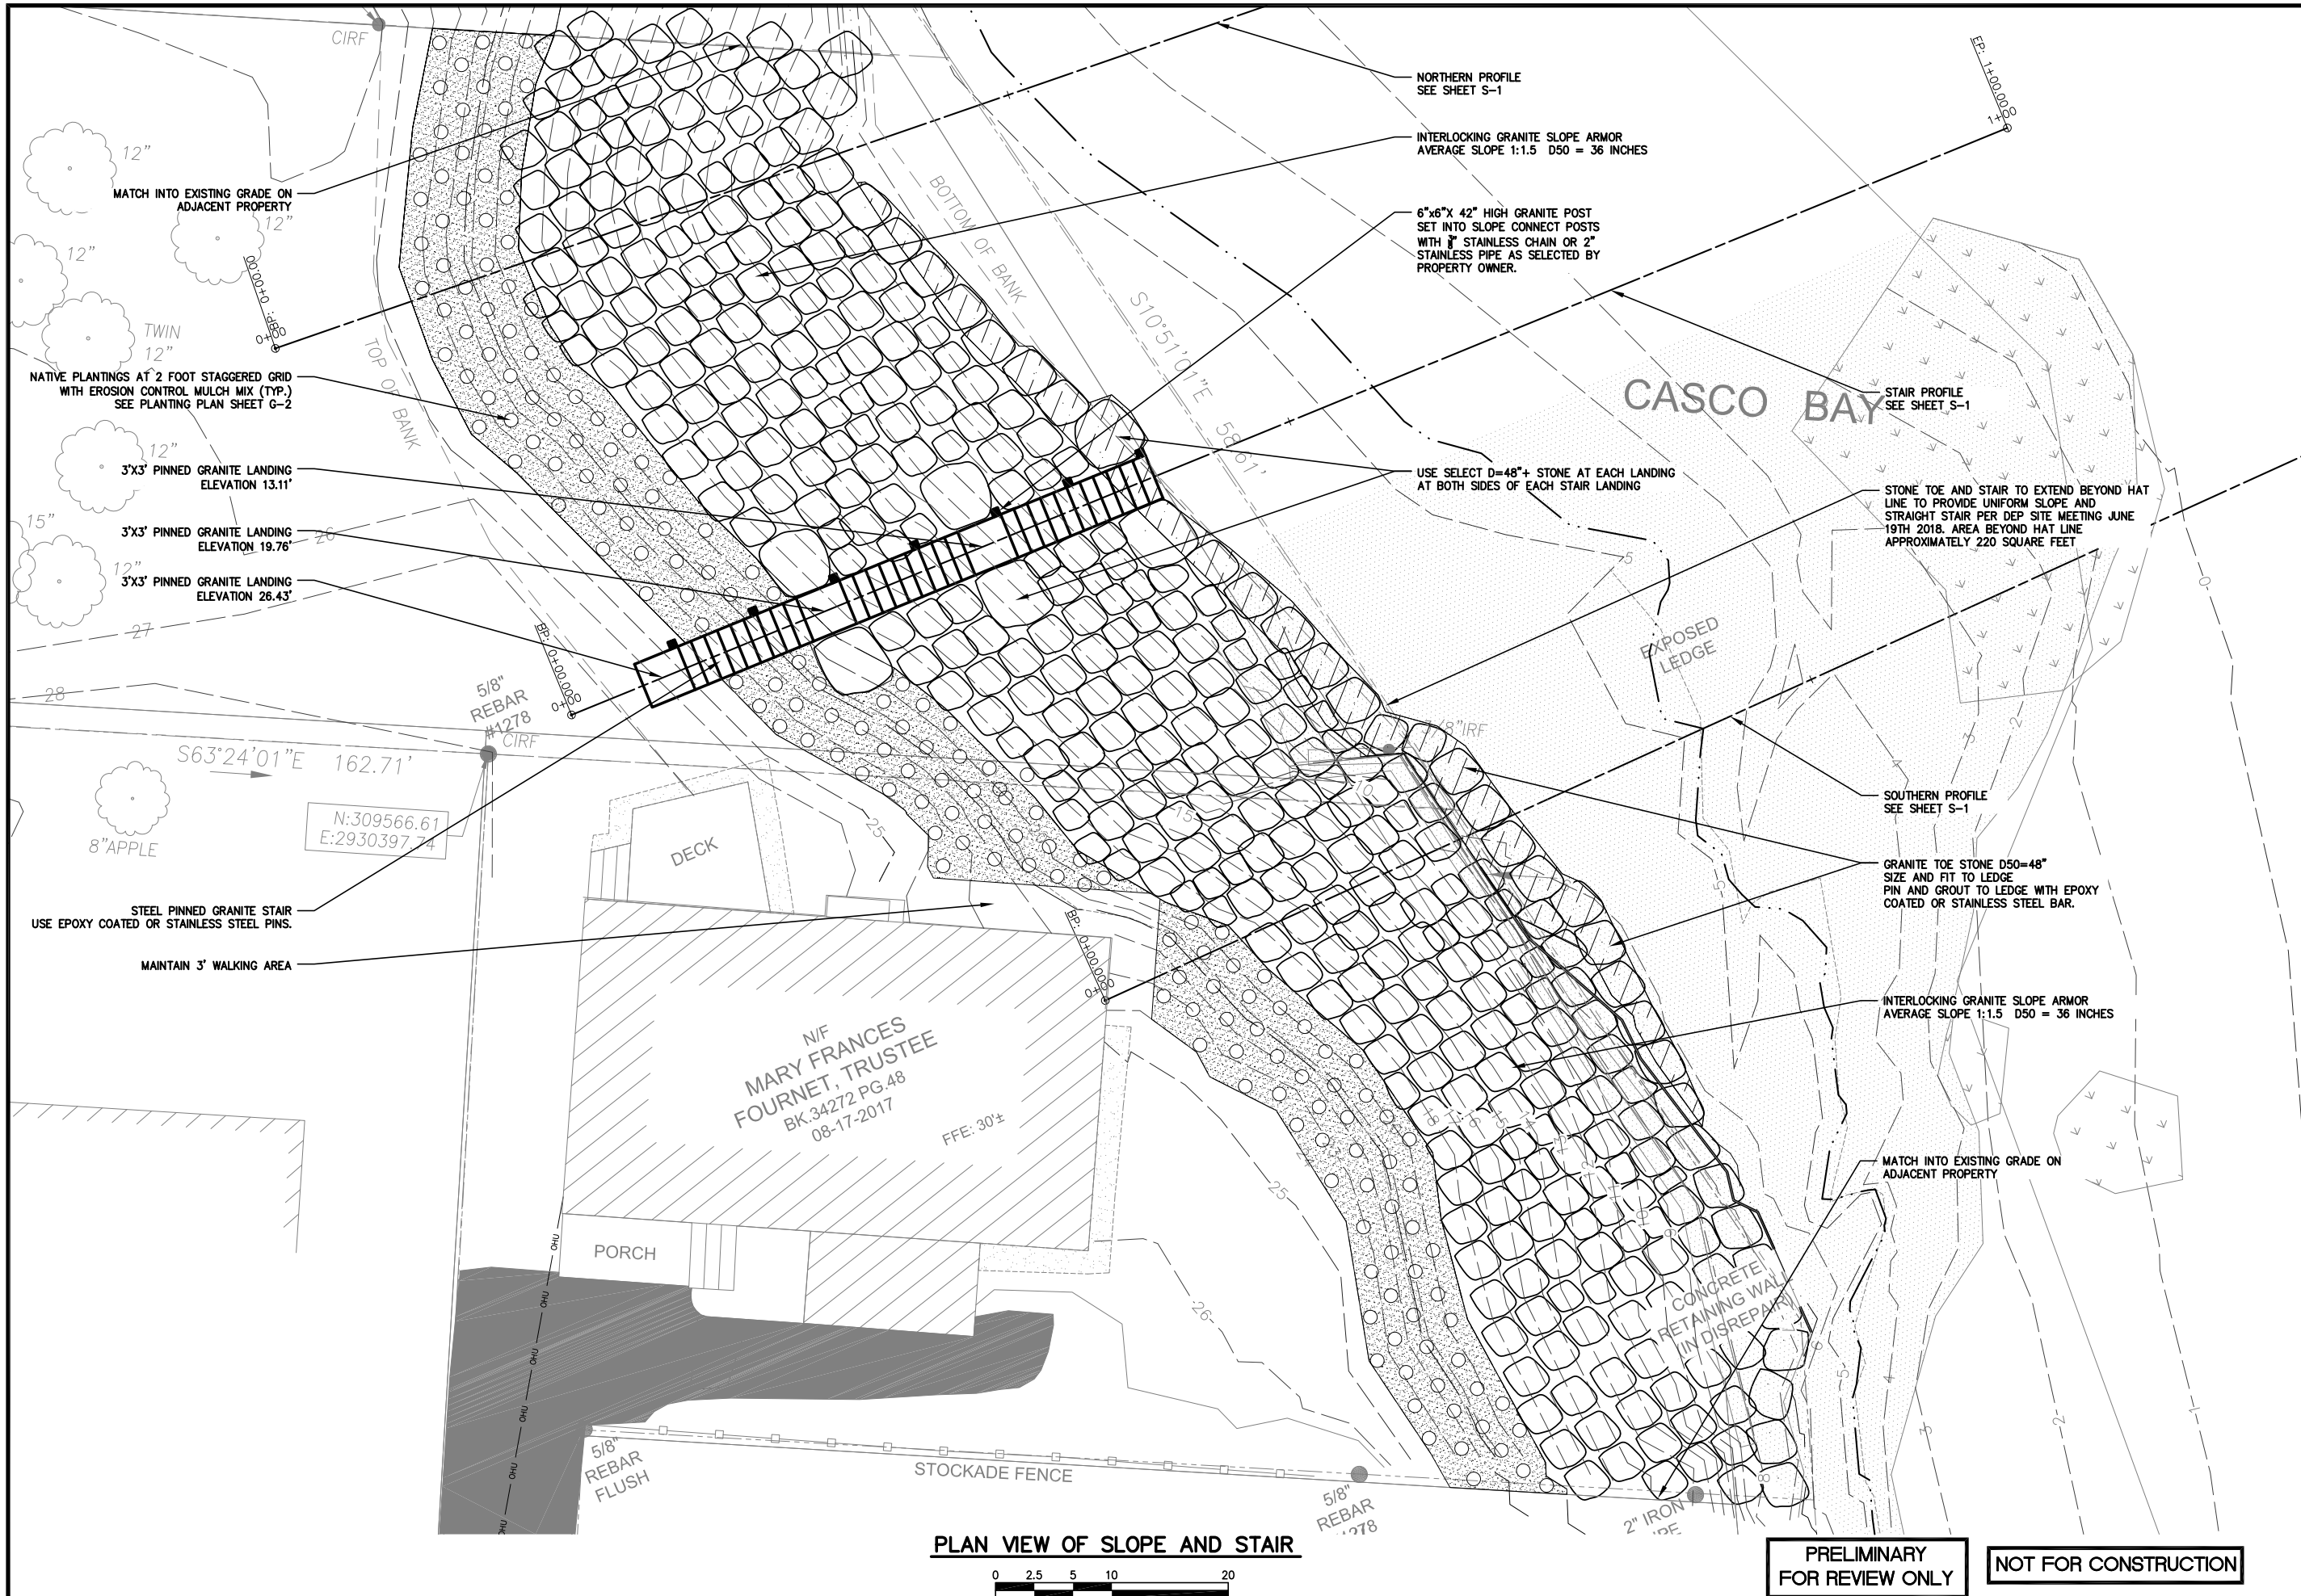

PLAN VIEW OF SLOPE AND STAIR

0 2.5 5 10 20

PRELIMINARY FOR REVIEW ONLY

NOT FOR CONSTRUCTION

BAKER DESIGN CONSULTANTS
Civil, Marine, and Structural Engineering
7 Spruce Road • Freeport • Maine • 04032 • 207-846-9724 • info@bakerdesignconsultants.com

NO.		DATE	INT.
A	PERMIT APPLICATION SET SUBMISSION	071718	BJB

STATE OF MAINE
BARNEY J. BAKER
No. 5737
LICENSED PROFESSIONAL ENGINEER

DESIGNED BY: CBP
DRAWN BY: MJC
CHECKED BY: BJB
SCALE: AS SHOWN

SHEET TITLE: SITE PLAN

PROJECT: MARY FRANCES FOURNET & TAMAS PEREDY
WATSON STREET EMBANKMENT
PORTLAND, ME

DATE JULY 2018

CONTRACT NO. 17-34

SHEET NO. C-2 REV. A

x:\17\17-34 embankment_74 watson street portland\cad\17-34 watson st civil 3d_revd.dwg 7/19/2018