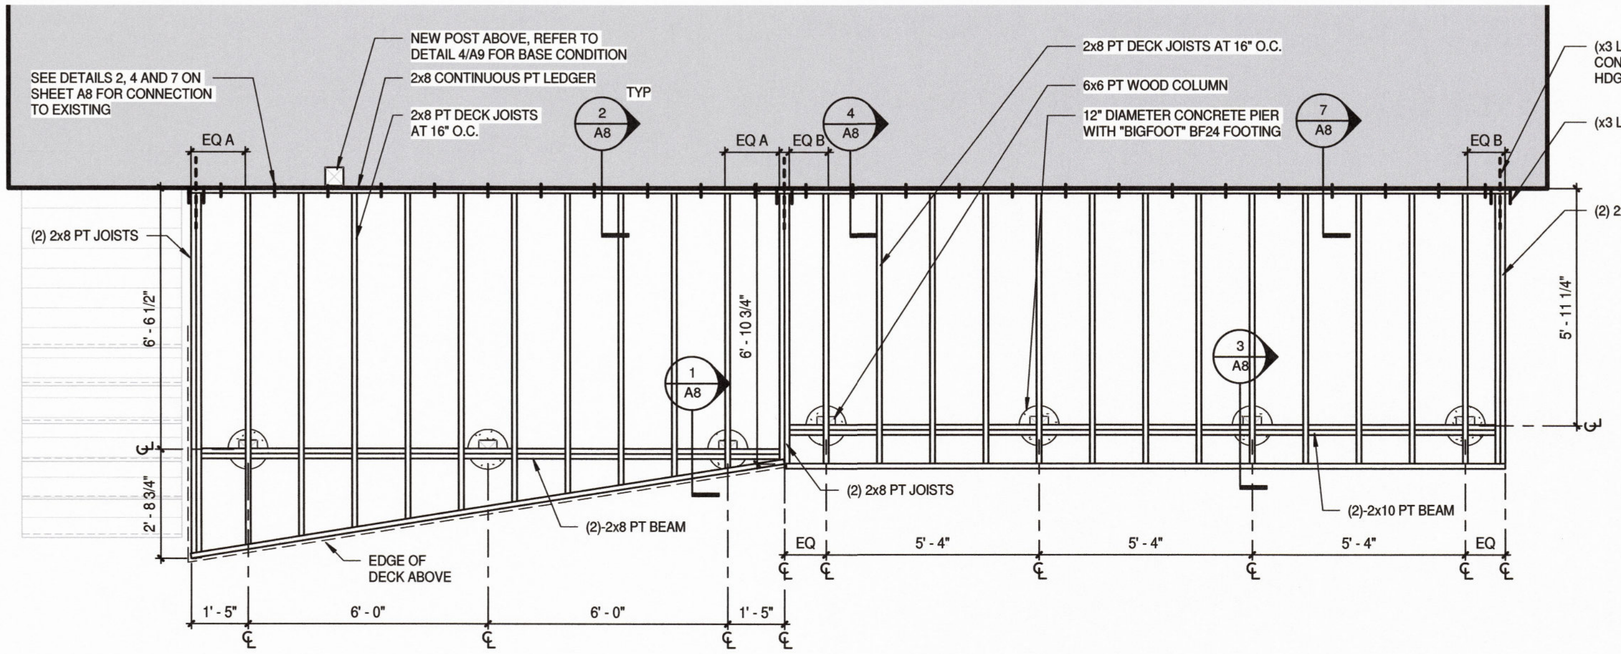

1 FIRST FLOOR FRAMING PLAN

3/8" = 1'-0"

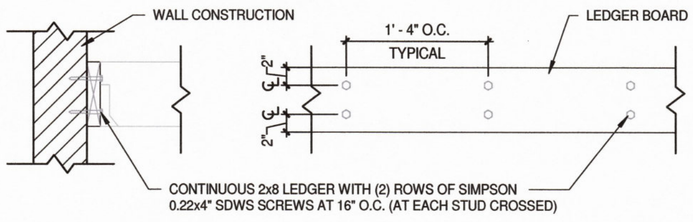

4 DETAIL at SECOND FLOOR LEDGER

1" = 1'-0"

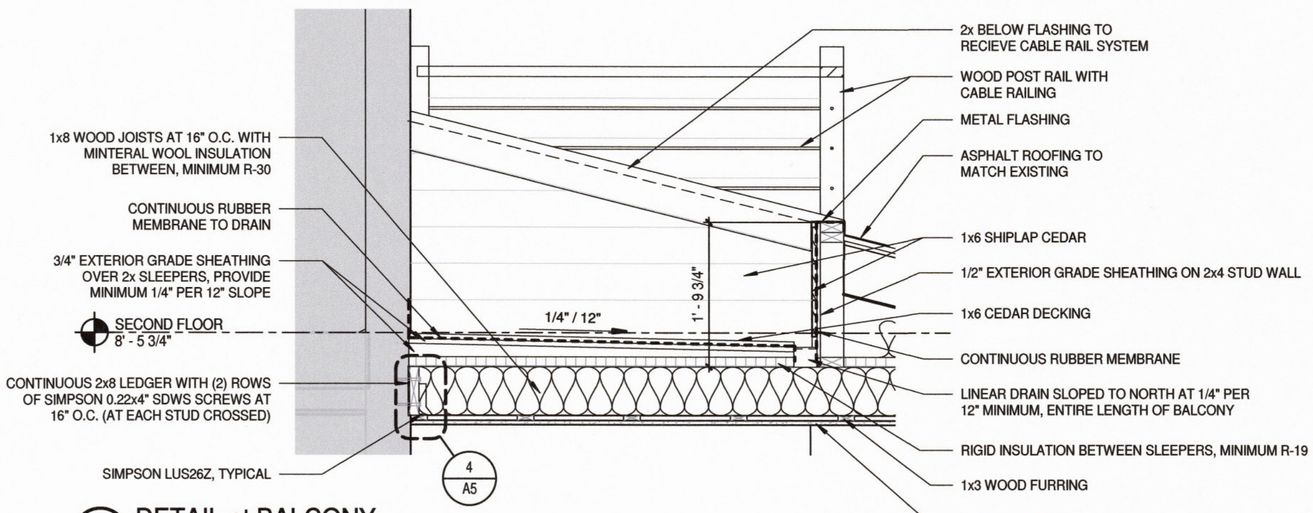

3 DETAIL at BALCONY

3/4" = 1'-0"

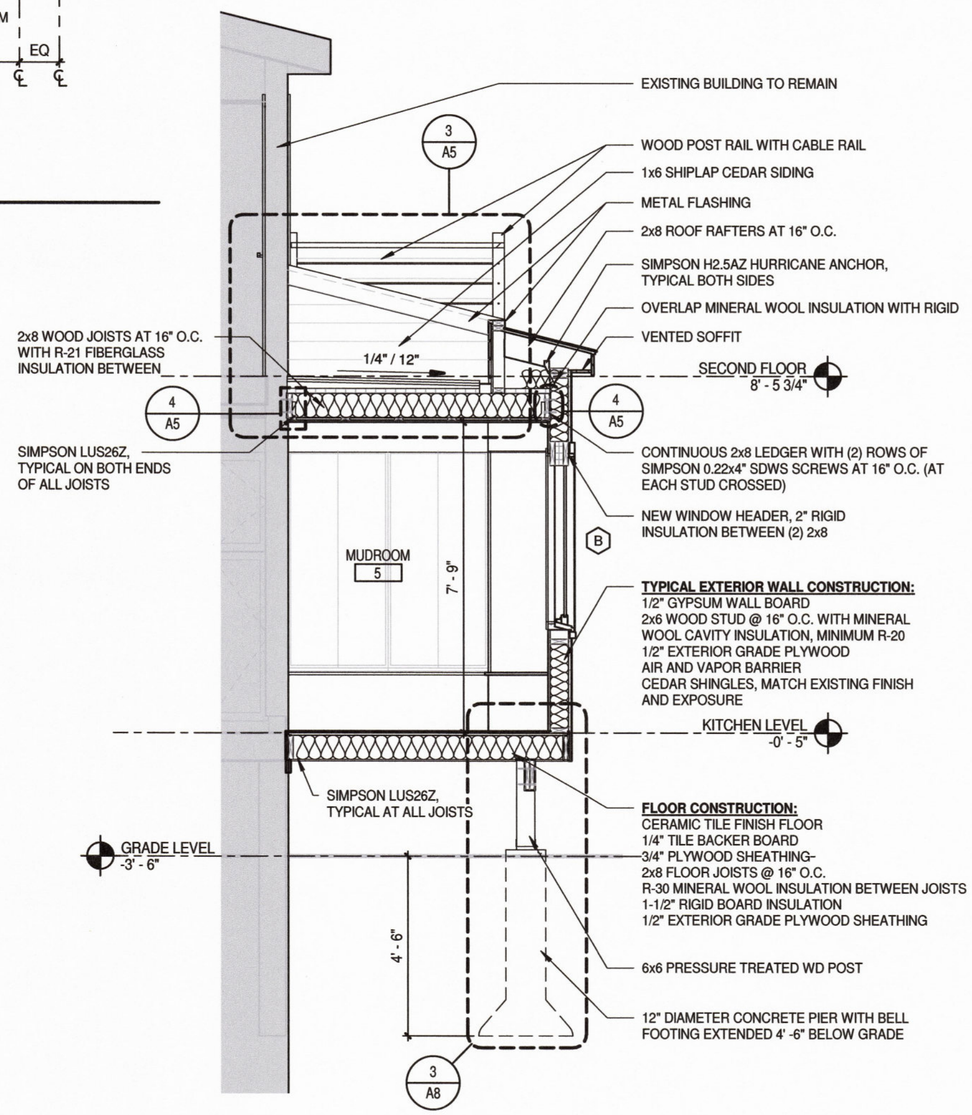

2 SECTION thru MUDROOM

3/8" = 1'-0"

STATE OF MAINE
STEVEN R. GRANT
No. 6825
LICENSED
PROFESSIONAL ENGINEER

SRG ENGINEERING, INC.
STRUCTURAL ENGINEERS

NOONE RESIDENCE

MUDROOM ADDITION

6 KENDALL STREET, PORTLAND, MAINE 04103

DISCLAIMER:

DRAWINGS WERE BASED ON CONTRACTORS SKETCHES AND PREPARED BY A DRAFTSPERSON AND NOT BY A LICENSED ARCHITECTURAL PERFESSIONAL. STRUCTURAL ELEMENTS PROVIDED AND REVIEWED BY STAMPING STRUCTURAL ENGINEER.

No.	Description	Date
0	ISSUED FOR PERMIT	01.31.18

FRAMING PLAN

Project number	17010	A5
Date	01.31.2018	
Scale	As indicated	