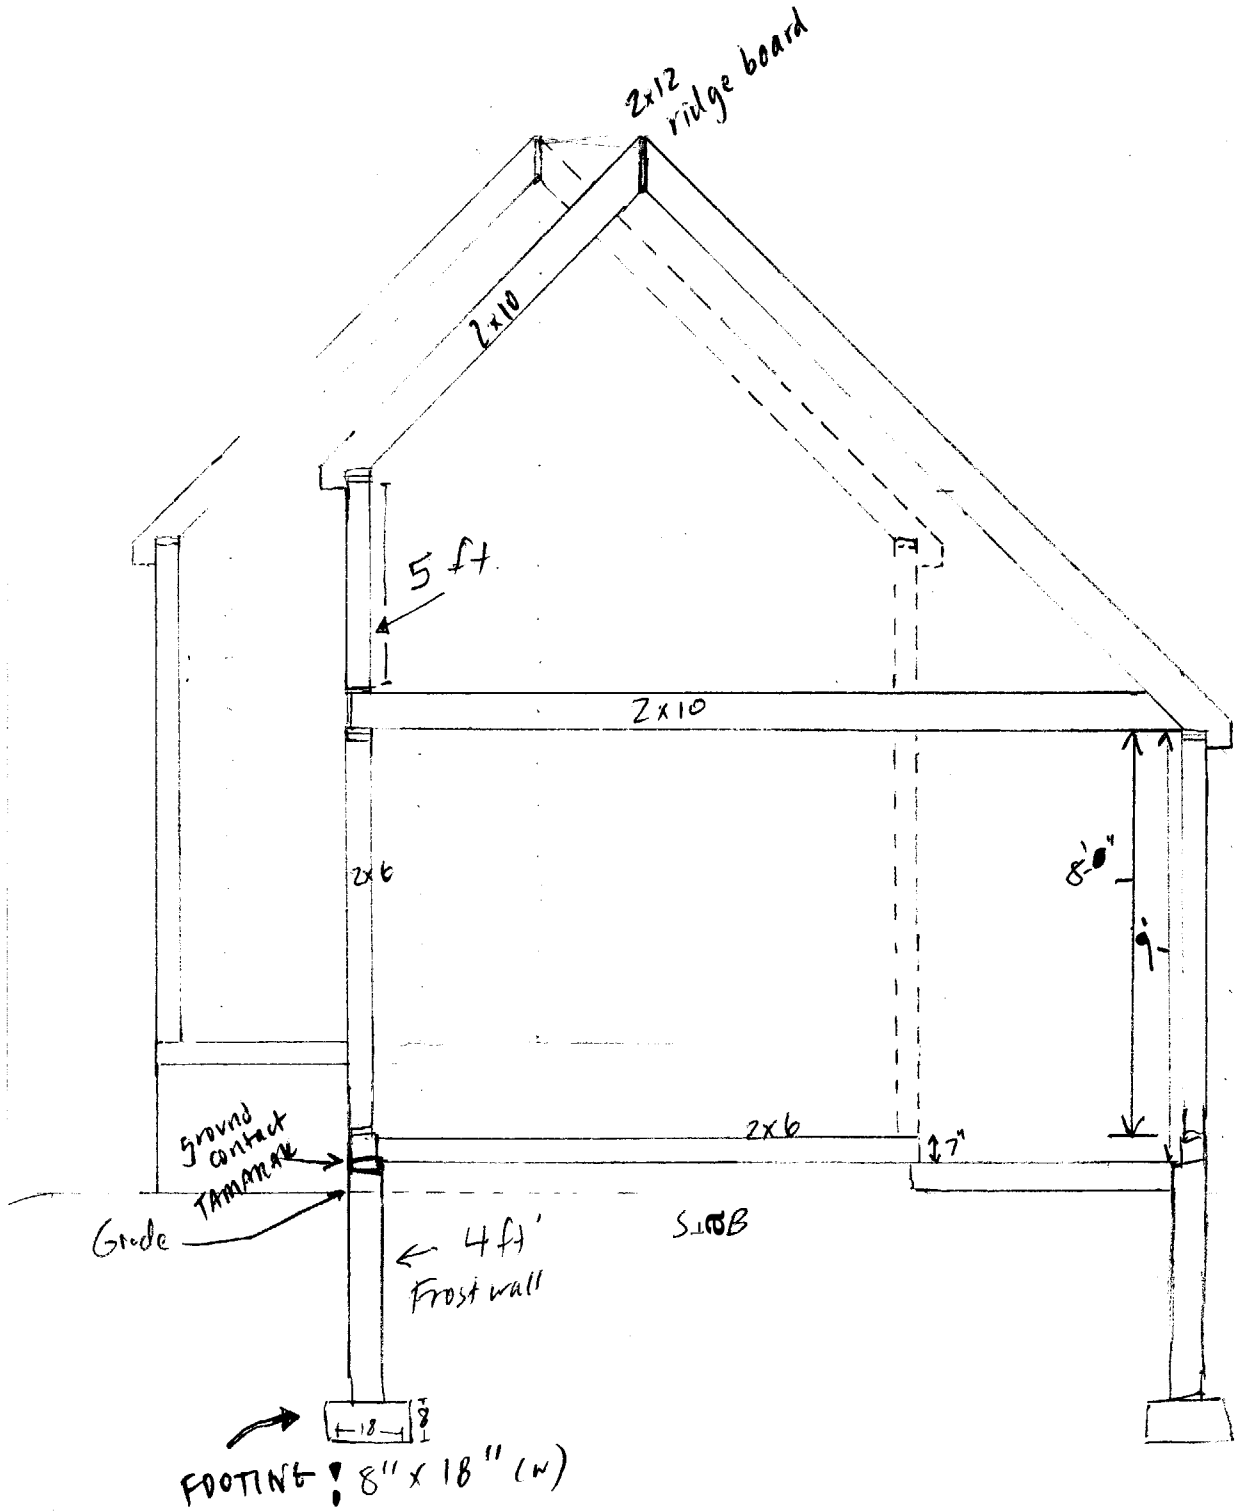ROOF:
TIE RAFTER INTO STUDS WITH LAG BOLTS