## NOTES:

1. FOR LEGEND SEE SHEET G-001.
2. FOR WINDOW, DOOR AND WALL TYPES SEE SHEET A-601.

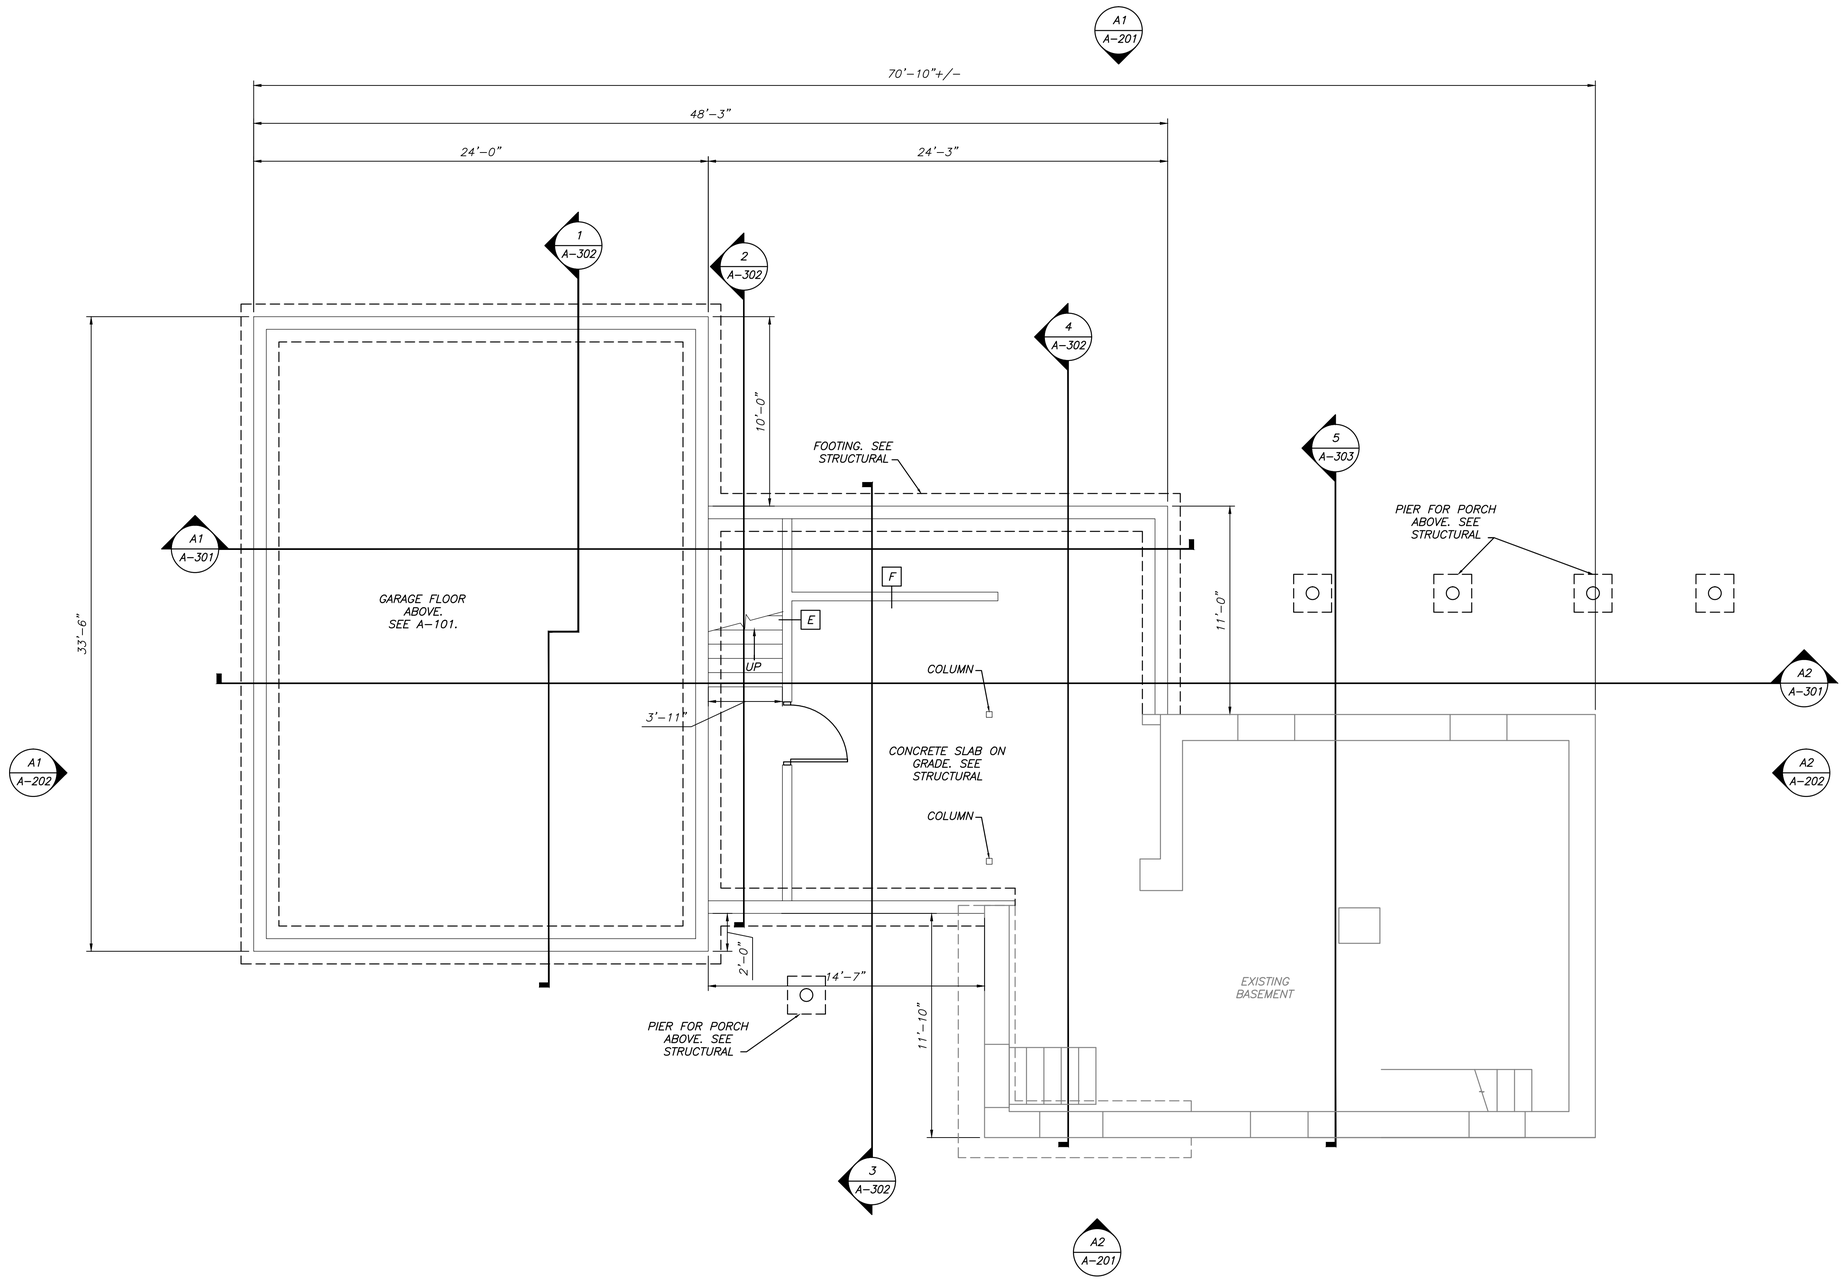


## A1 BASEMENT FLOOR PLAN – T.O. SLAB = 91'-10" U.N.O

SCALE: 1/4" = 1'-0"

0 2' 4' 8'
1/4" = 1'-0"

PLAN NORTH

STATE OF MAINE
THADDEUS P. GRABOWSZEWSKI
No. 10295
LICENSED
PROFESSIONAL ENGINEER
27 Apr. '16

PROPERTY OF

JUSTIN DESJARLAIS
PROPOSED ALTERATION TO 51 OLYMPIA STREET

51 OLYMPIA STREET
PORTLAND, ME 04103

| DATE | NO | REMARKS | BY |
|---|---|---|---|
| 04/27/16 | 0 | BUILDING PERMIT APPLICATION | JJD |

GRAPHIC SCALE: 0" 1"

CODE: IRC 2009

TOWN: PORTLAND

DATE: APRIL 2016

SCALE: AS NOTED

DRAWN BY: JJD

TITLE: BASEMENT FLOOR PLAN

FILE: 0020101

DRAWING NO: A-100

SHEET: 7 OF 20