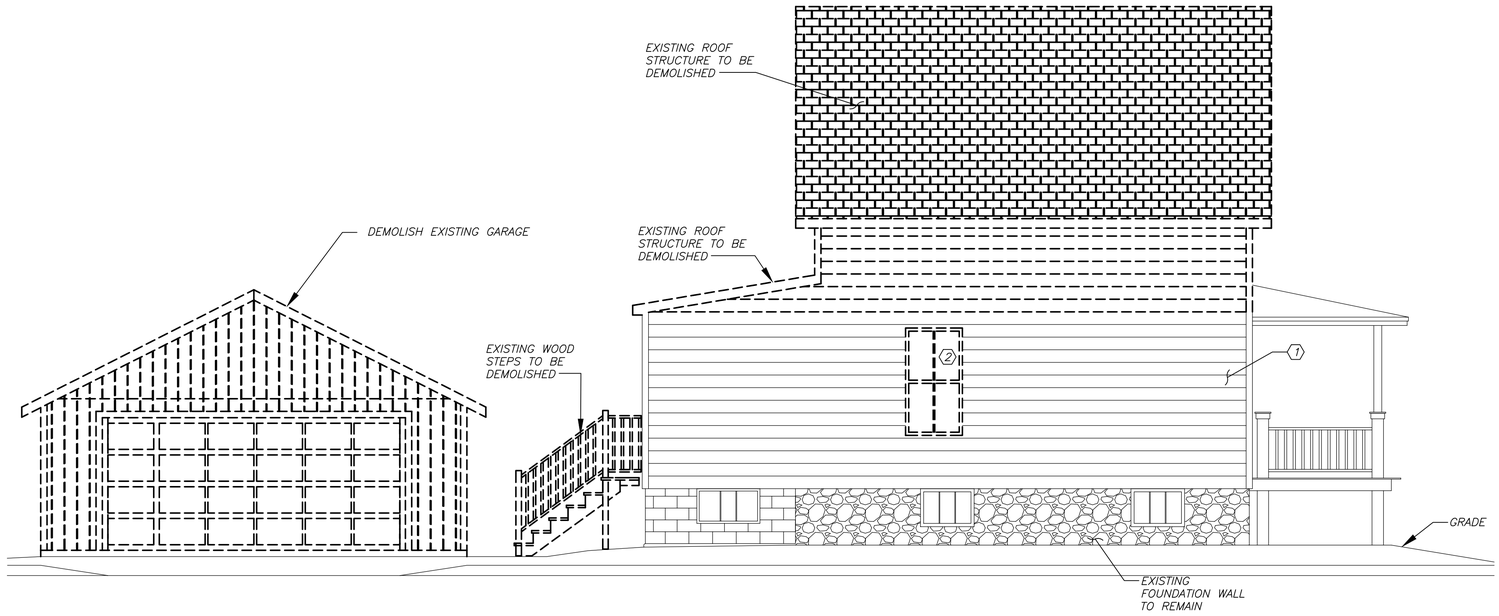

A3 DEMOLITION ELEVATION – WEST

SCALE: 1/4" = 1'–0"

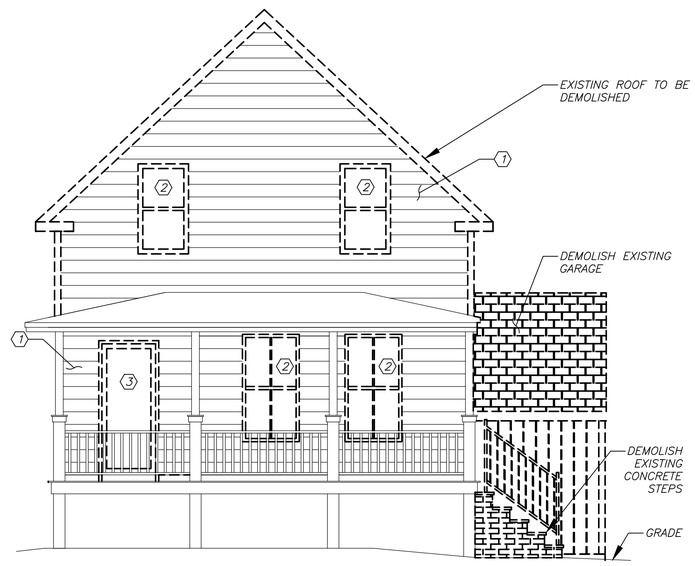

A4 DEMOLITION ELEVATION – SOUTH

SCALE: 1/4" = 1'–0"

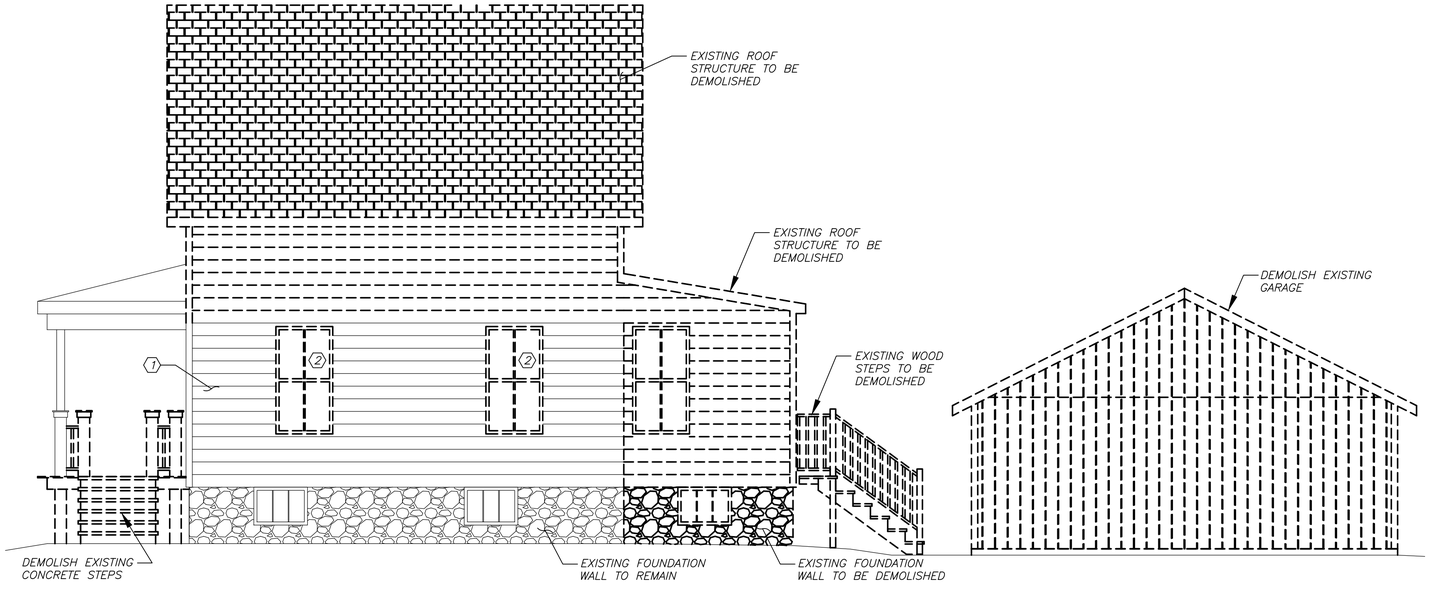

A1 DEMOLITION ELEVATION – EAST

SCALE: 1/4" = 1'–0"

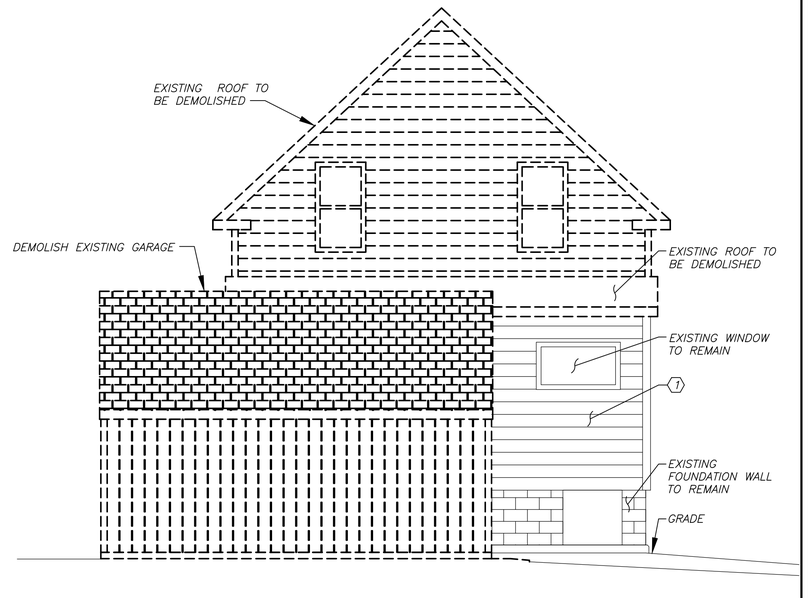

A2 DEMOLITION ELEVATION – NORTH

SCALE: 1/4" = 1'–0"

NOTE:

1. FOR LEGEND SEE SHEET G–001.

DEMOLITION KEYED NOTES:

1. EXISTING SIDING TO BE REMOVED AROUND STRUCTURE. EXISTING EXTERIOR STUD WALL & SHEATHING TO REMAIN. PREPARE SURFACES FOR NEW SIDING.
2. EXISTING WINDOW TO BE REMOVED AND REPLACED.
3. EXISTING EXTERIOR DOOR TO BE REMOVED AND REPLACED.

0 2' 4' 8'

1/4" = 1'–0"

THADDEUS P. GADOMSKI No. 10295 LICENSED PROFESSIONAL ENGINEER STATE OF MAINE

Apr. 16

PROPERTY OF

JUSTIN DESJARLAIS

PROPOSED ALTERATION TO 51 OLYMPIA STREET

PORTLAND, ME 04103

51 OLYMPIA STREET

NO	REMARKS	BY	DATE
0	BUILDING PERMIT APPLICATION	JJD	04/27/16

GRAPHIC SCALE: 0" 1"

CODE: IRC 2009

TOWN: PORTLAND

DATE: APRIL 2016

SCALE: AS NOTED

DRAWN BY: JJD

TITLE: DEMOLITION ELEVATIONS

FILE: 0020101

DRAWING NO: D-201

SHEET: 6 OF 20