51 OLYMPIA STREET
PORTLAND ME 04103

SYMBOLS

- SECTION NO. INDICATOR (A1 / AE-301) — DWG. NO. WHERE FOUND
- INTERIOR ELEVATION NO. INDICATOR (A1 / AE-401) — DWG. NO. WHERE FOUND
- WALL TAG INDICATOR (2)
- EXISTING ITEM TO REMAIN
- ITEM TO BE DEMOLISHED OR REMOVED
- NEW ITEM
- ELEVATION MARKER
- WINDOW TAG INDICATOR (10)
- DOOR TAG INDICATOR (00)

LOCATION MAP

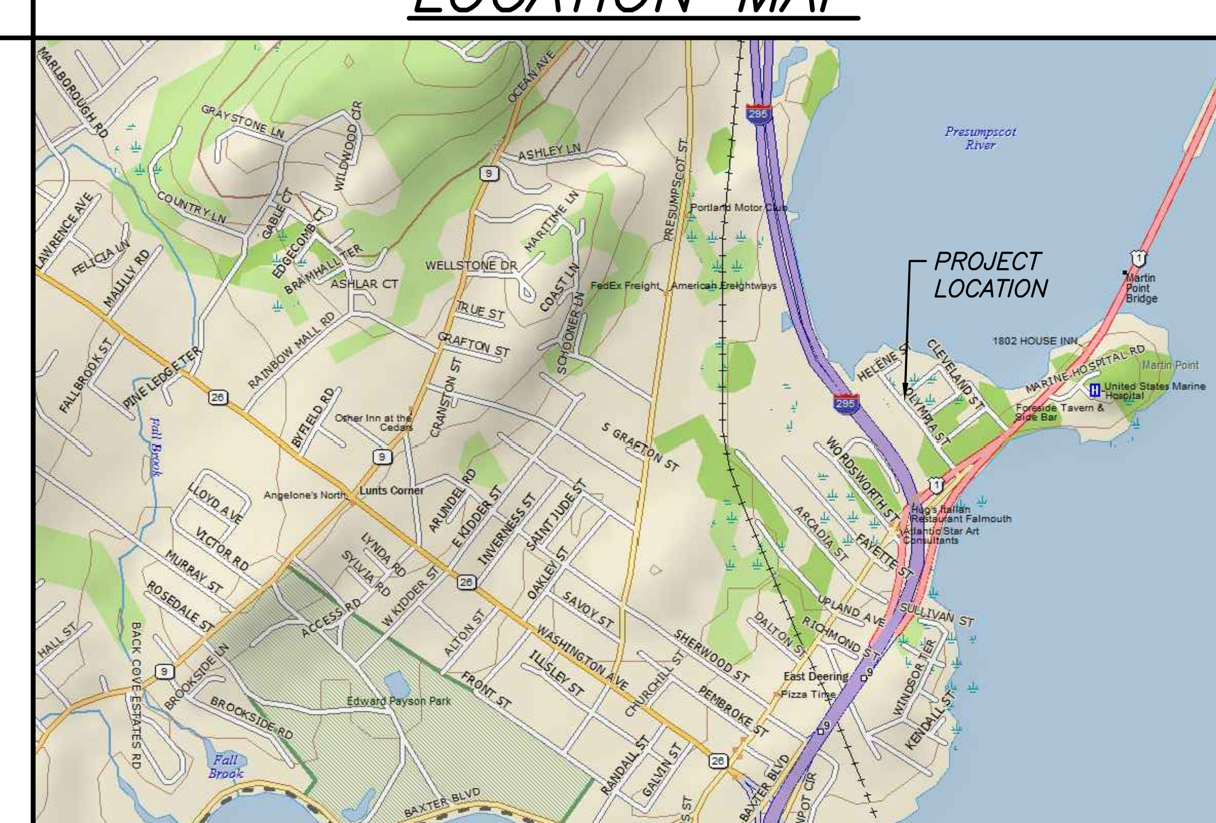

DRAWING LIST

SHEET	DRAWING NUMBER	SHEET TITLE
1.	G-001	COVER SHEET
2.	C-100	STANDARD BOUNDARY SURVEY
3.	C-101	EXISTING – CIVIL SITE PLAN
4.	C-102	PROPOSED – CIVIL SITE PLAN
5.	D-101	DEMOLITION FLOOR PLANS
6.	D-201	DEMOLITION ELEVATIONS
7.	A-100	BASEMENT FLOOR PLAN
8.	A-101	FIRST FLOOR PLAN
9.	A-102	SECOND FLOOR PLAN
10.	A-103	ROOF PLAN
11.	A-201	EAST & WEST ELEVATIONS
12.	A-202	NORTH & SOUTH ELEVATIONS
13.	A-301	SECTIONS
14.	A-302	SECTIONS
15.	A-303	SECTIONS
16.	A-601	WINDOW & DOOR SCHEDULES & WALL TYPES
17.	S-100	FOUNDATION PLAN
18.	S-101	FIRST FLOOR FRAMING PLAN
19.	S-102	SECOND FLOOR FRAMING PLAN
20.	S-103	ROOF FRAMING PLAN

STATE OF MAINE
THADDEUS P. GABRYSZEWSKI
No. 10295
LICENSED
PROFESSIONAL ENGINEER
27. Apr. 16

PROPERTY OF

JUSTIN DESJARLAIS

PROPOSED ALTERATION TO 51 OLYMPIA STREET

PORTLAND. ME 04103

51 OLYMPIA STREET

DATE	NO	REMARKS	BY
04/27/16	0	BUILDING PERMIT APPLICATION	JJD

GRAPHIC SCALE: 0" 1"

CODE: IRC 2009

TOWN: PORTLAND

DATE: APRIL 2016

SCALE: AS NOTED

DRAWN BY: JJD

TITLE: COVER SHEET

FILE: 0020101

DRAWING NO: G-001

SHEET: 1 OF 20