NOTES:

1. SEE SHEET S-001 FOR GENERAL STRUCTURAL NOTES.
2. ALL ELEVATIONS NOTED ON STRUCTURAL DRAWINGS ARE BASED ON 100'-0" REFERENCED TO EXISTING FINISHED FIRST FLOOR. SEE C-100 FOR CIVIL DATUM.
3. SEE SHEET S-101 FOR HEADER SCHEDULE.

LEGEND:

D1 — DENOTES 3/4" TONGUE & GROOVE FLOOR SHEATHING GLUED AND SCREWED TO FLOOR FRAMING

D3 — DENOTES 5/8" ROOF SHEATHING NAILED TO ROOF FRAMING

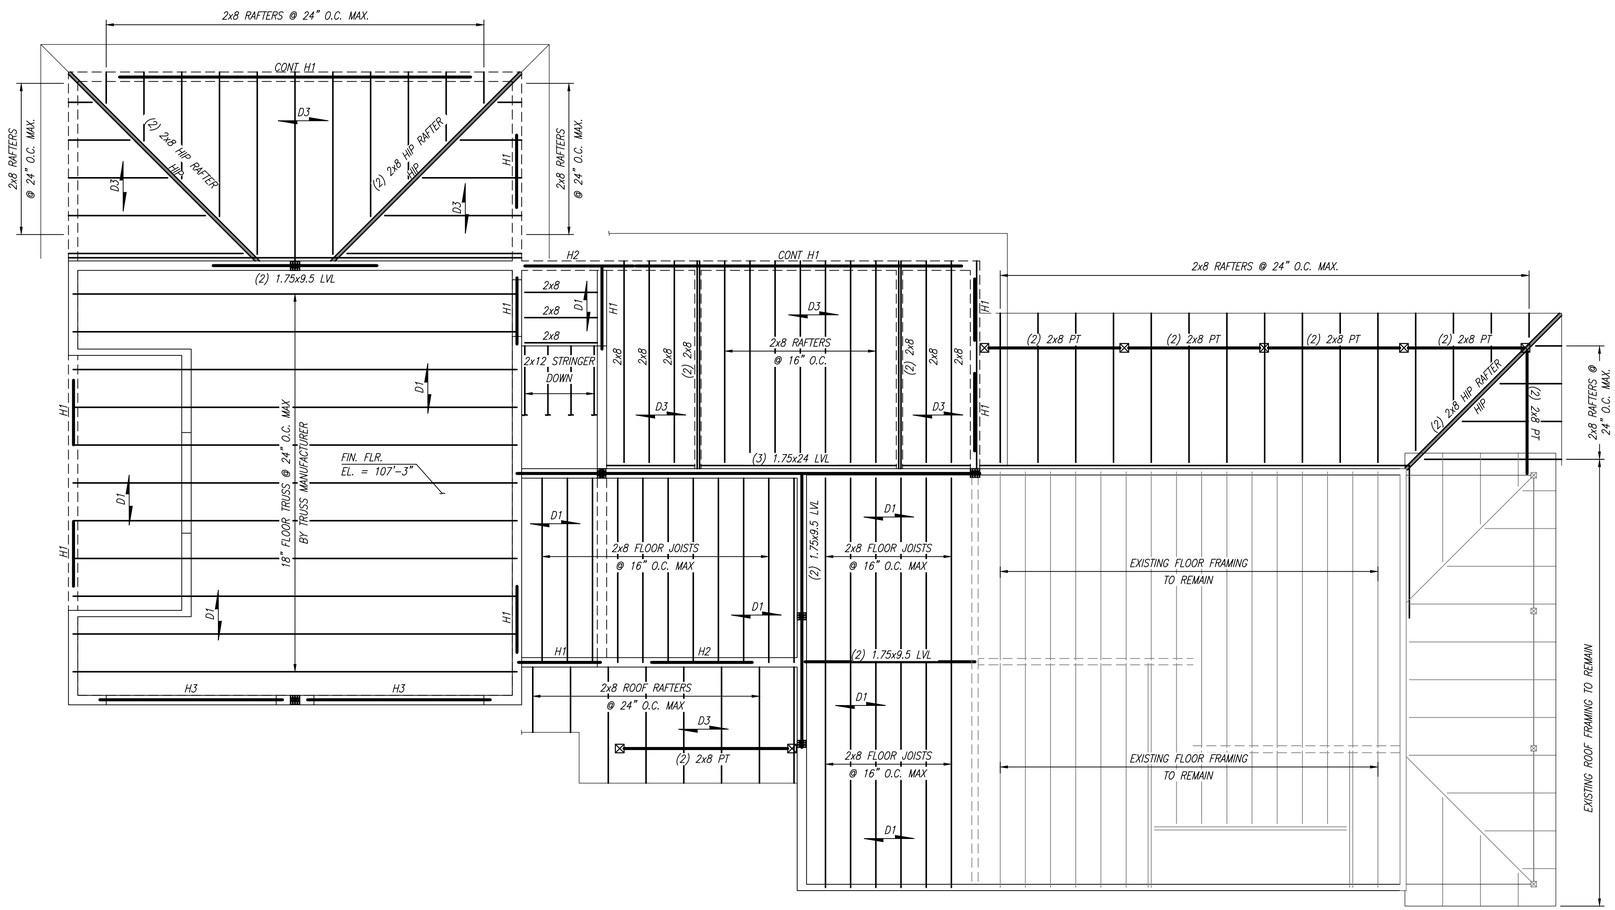

A1 SECOND FLOOR PLAN – FIN. FLR. = 109'-5" U.N.O.

SCALE: 1/4" = 1'-0"

0 2' 4' 8'
1/4" = 1'-0"

PLAN NORTH

STATE OF MAINE THADDEUS P. GARBARCZEWSKI No. 10295 LICENSED PROFESSIONAL ENGINEER
27 Apr. 16

PROPERTY OF

JUSTIN DESJARLAIS
PROPOSED ALTERATION TO 51 OLYMPIA STREET
51 OLYMPIA STREET PORTLAND, ME 04103

NO	REMARKS	BY
0	BUILDING PERMIT APPLICATION	JJD

DATE: 04/27/16

GRAPHIC SCALE: 0" 1"

CODE: IRC 2009

TOWN: PORTLAND

DATE: APRIL 2016

SCALE: AS NOTED

DRAWN BY: JJD

TITLE: SECOND FLOOR FRAMING PLAN

FILE: 0020101

DRAWING NO: S-102

SHEET: 19 OF 20