## NOTES:

1. SEE SHEET S-001 FOR GENERAL STRUCTURAL NOTES.
2. ALL ELEVATIONS NOTED ON STRUCTURAL DRAWINGS ARE BASED ON 100'-0" REFERENCED TO EXISTING FINISHED FIRST FLOOR. SEE C-100 FOR CIVIL DATUM.
3. SEE SHEET S-101 FOR HEADER SCHEDULE.

## LEGEND:

D3 — DENOTES 5/8" ROOF SHEATHING NAILED TO ROOF FRAMING

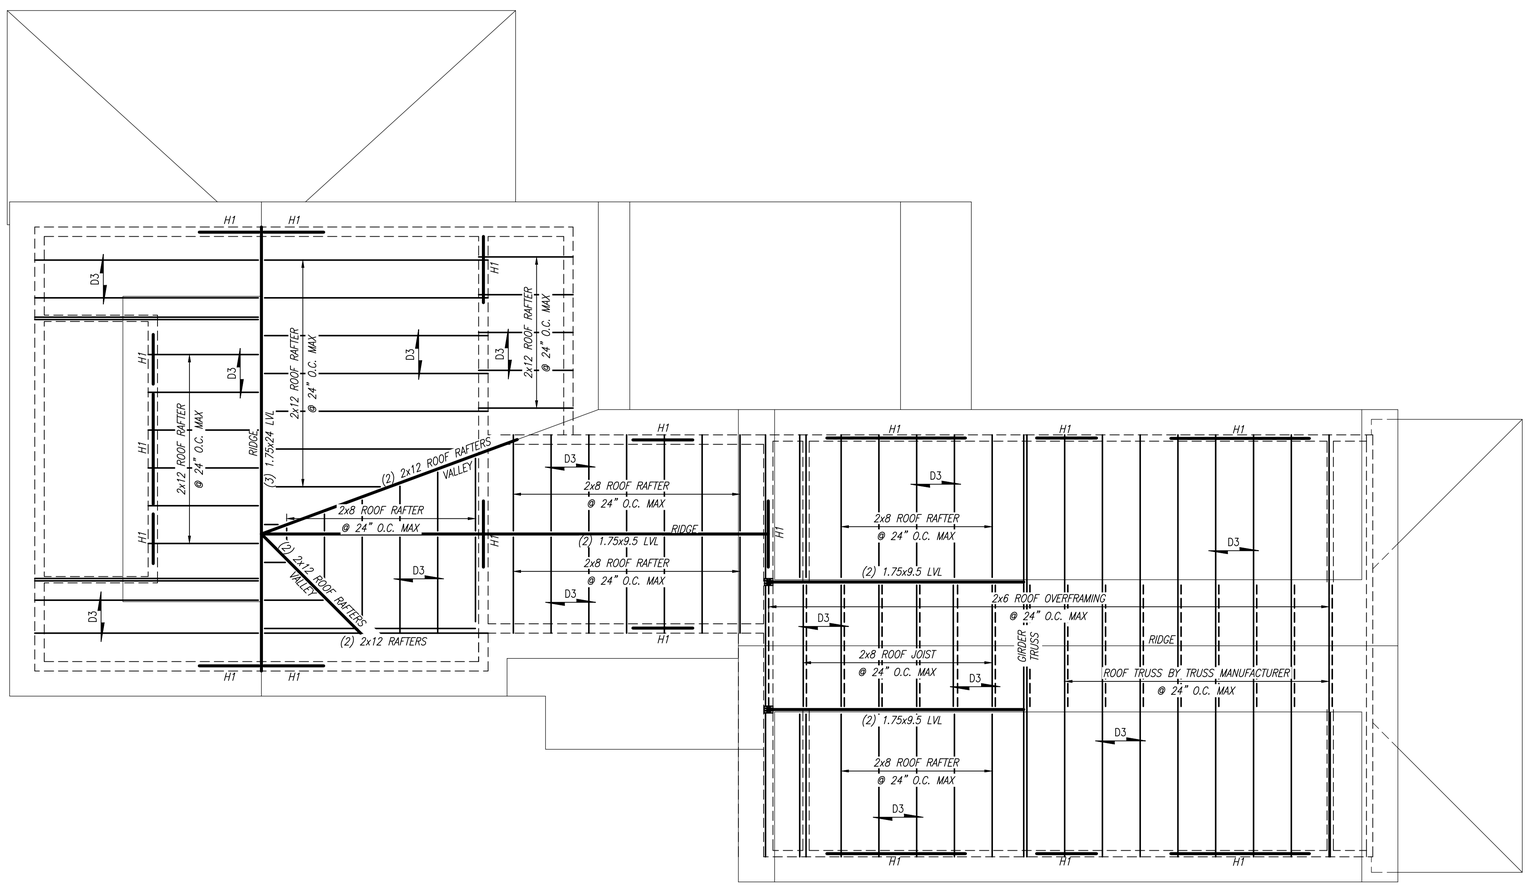


# A1 ROOF FRAMING PLAN

SCALE: 1/4" = 1'-0"

0 2' 4' 8'
1/4" = 1'-0"

PLAN NORTH

STATE OF MAINE
THADDEUS P. GAWRYSZEWSKI
No. 10295
LICENSED
PROFESSIONAL ENGINEER
27 Apr. 16

PROPERTY OF

JUSTIN DESJARLAIS
PROPOSED ALTERATION TO 51 OLYMPIA STREET

51 OLYMPIA STREET PORTLAND, ME 04103

| DATE | NO | REMARKS | BY |
|---|---|---|---|
| 04/27/16 | 0 | BUILDING PERMIT APPLICATION | JJD |

GRAPHIC SCALE: 0" 1"

CODE: IRC 2009
TOWN: PORTLAND
DATE: APRIL 2016
SCALE: AS NOTED
DRAWN BY: JJD

TITLE: ROOF FRAMING PLAN

FILE: 0020101

DRAWING NO: S-103
SHEET: 20 OF 20