## NOTES:

1. FOR LEGEND SEE SHEET G-001.
2. FOR WINDOW, DOOR AND WALL TYPES SEE SHEET A-601.

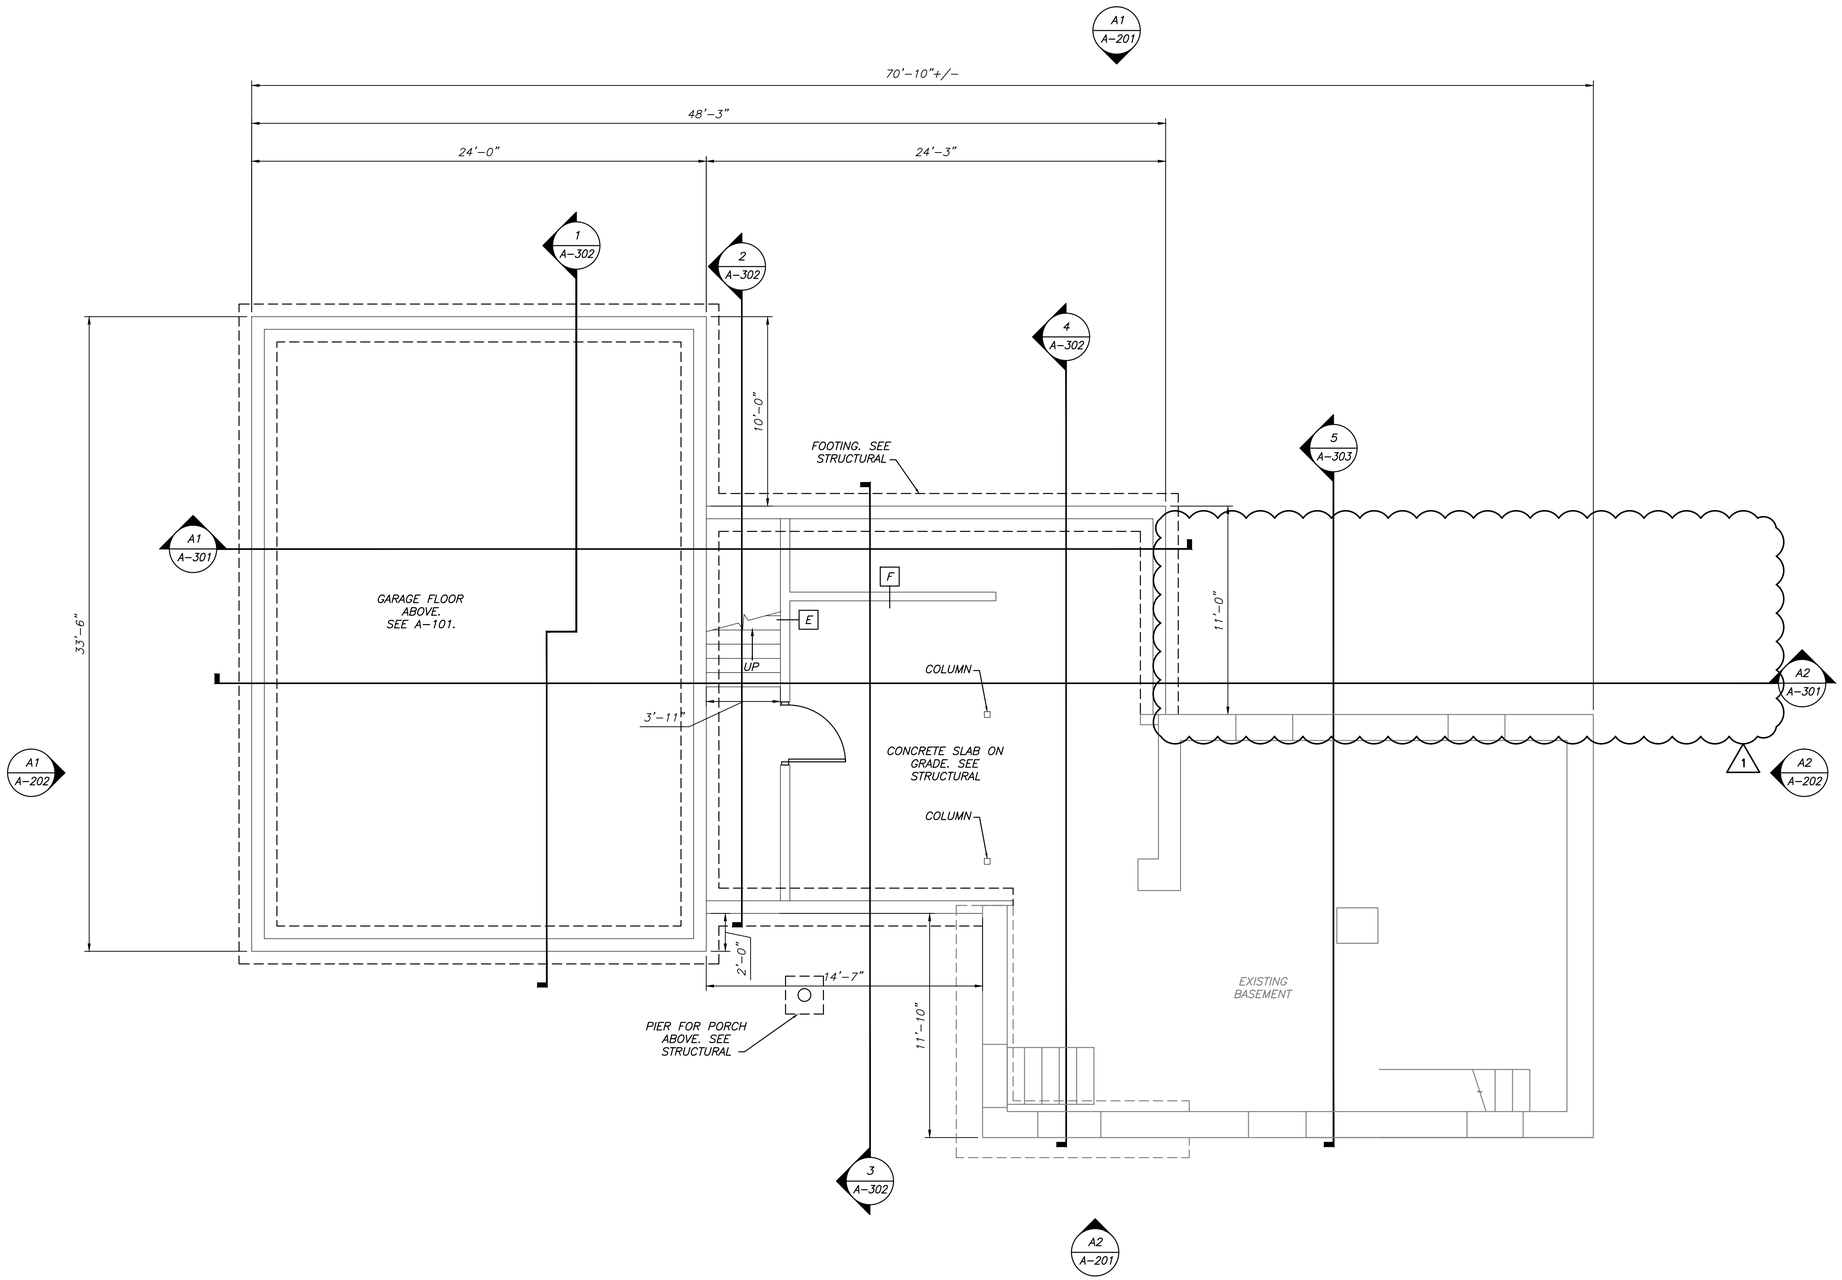


# A1 BASEMENT FLOOR PLAN – T.O. SLAB = 91'-10" U.N.O

SCALE: 1/4" = 1'-0"

0 2' 4' 8'
1/4" = 1'-0"

PLAN NORTH

STATE OF MAINE
THADDEUS V. GRYSZKIEWICZ
REG. 10295
LICENSED PROFESSIONAL ENGINEER
6-10-16

PROPERTY OF

JUSTIN DESJARLAIS
PROPOSED ALTERATION TO 51 OLYMPIA STREET
PORTLAND, ME 04103

| NO | DATE | REMARKS | BY |
|---|---|---|---|
| 0 | 04/27/16 | BUILDING PERMIT APPLICATION | JJD |
| 1 | 06/10/16 | REMOVE NEW COVERED PORCH | JJD |

GRAPHIC SCALE: 0" 1"

CODE: IRC 2009

TOWN: PORTLAND

DATE: APRIL 2016

SCALE: AS NOTED

DRAWN BY: JJD

TITLE: BASEMENT FLOOR PLAN

FILE: 0020101

DRAWING NO: A-100

SHEET: 7 OF 20

51 OLYMPIA STREET