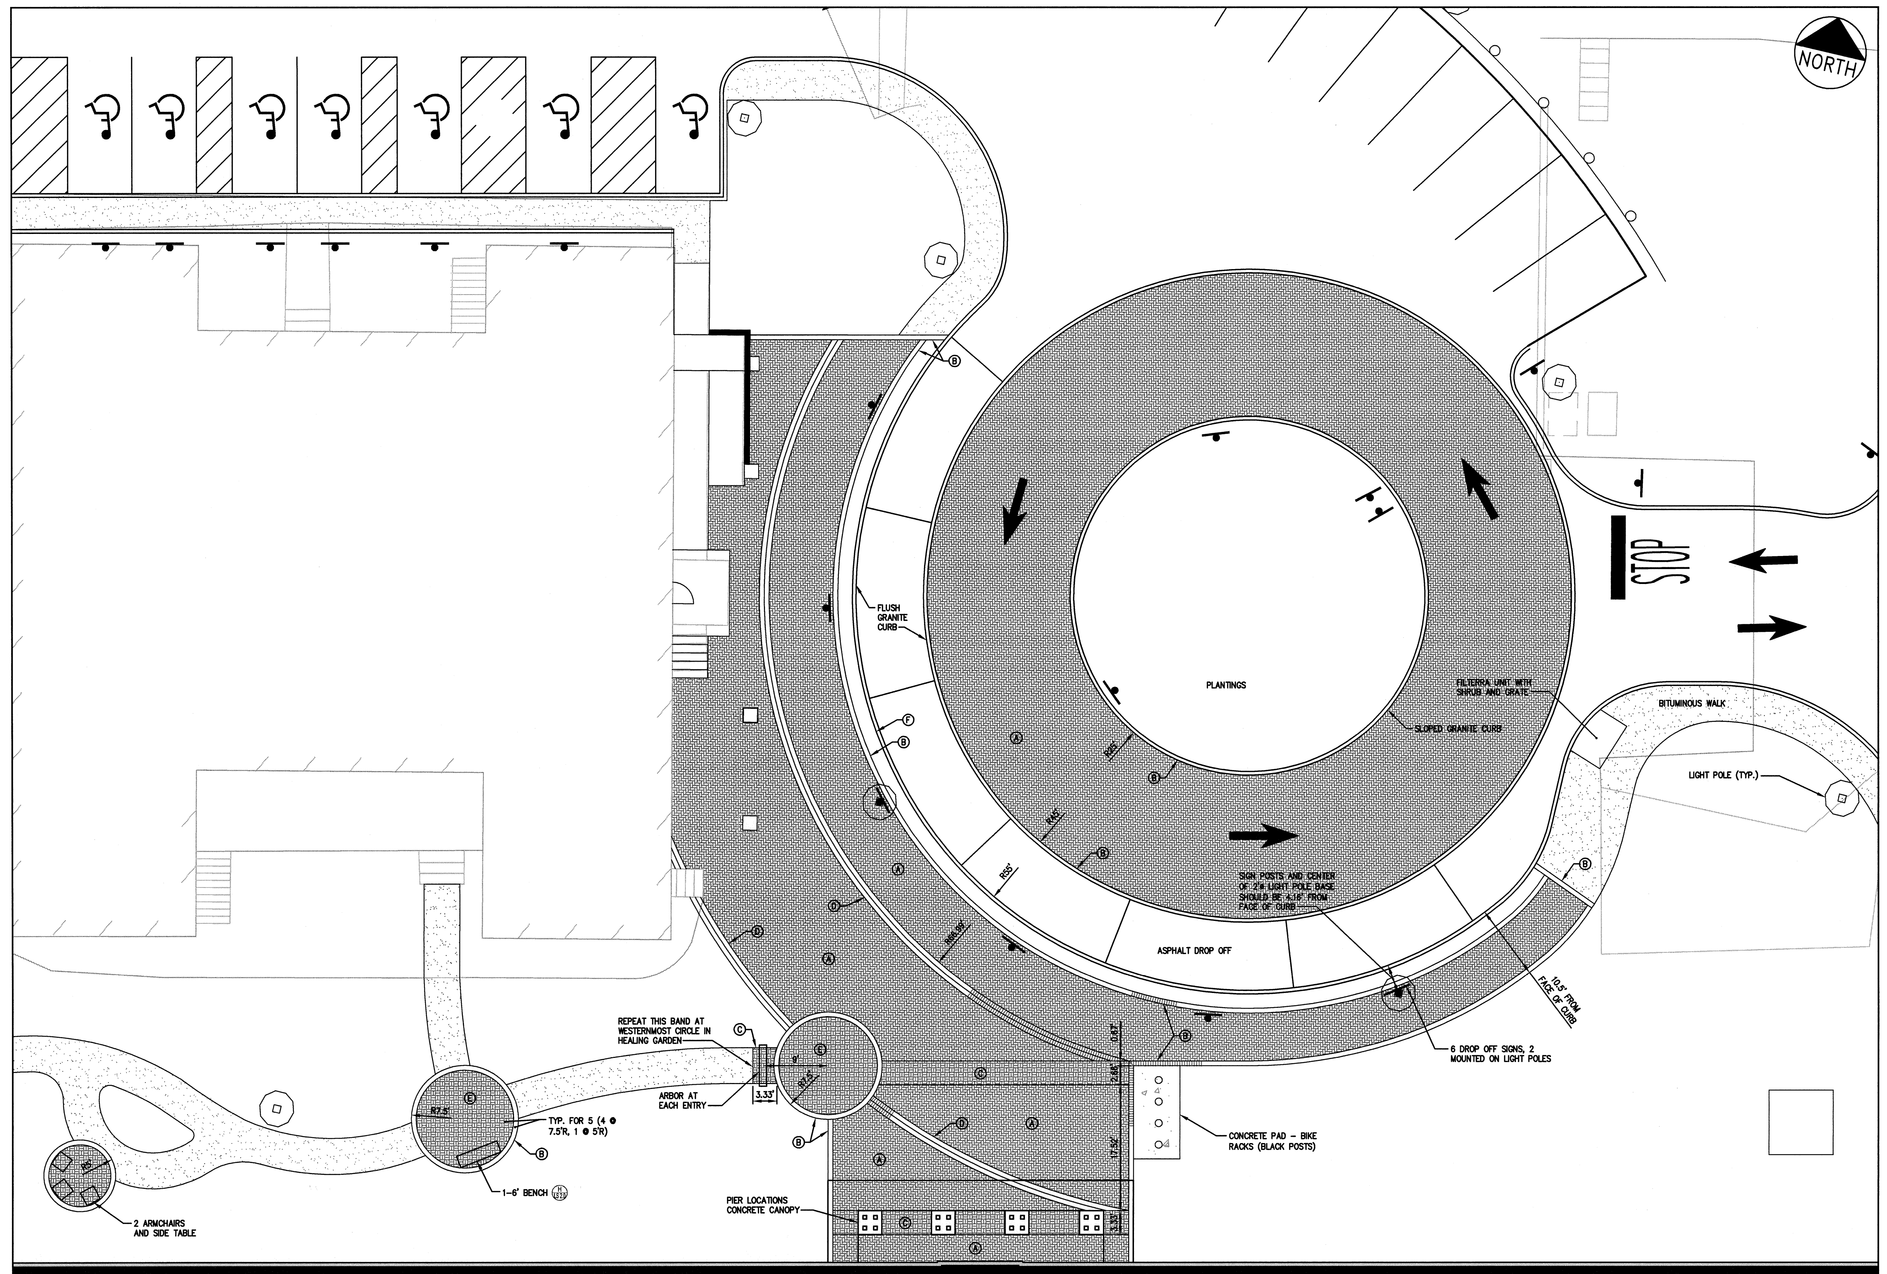

SELECT EXPANDED AREA 1

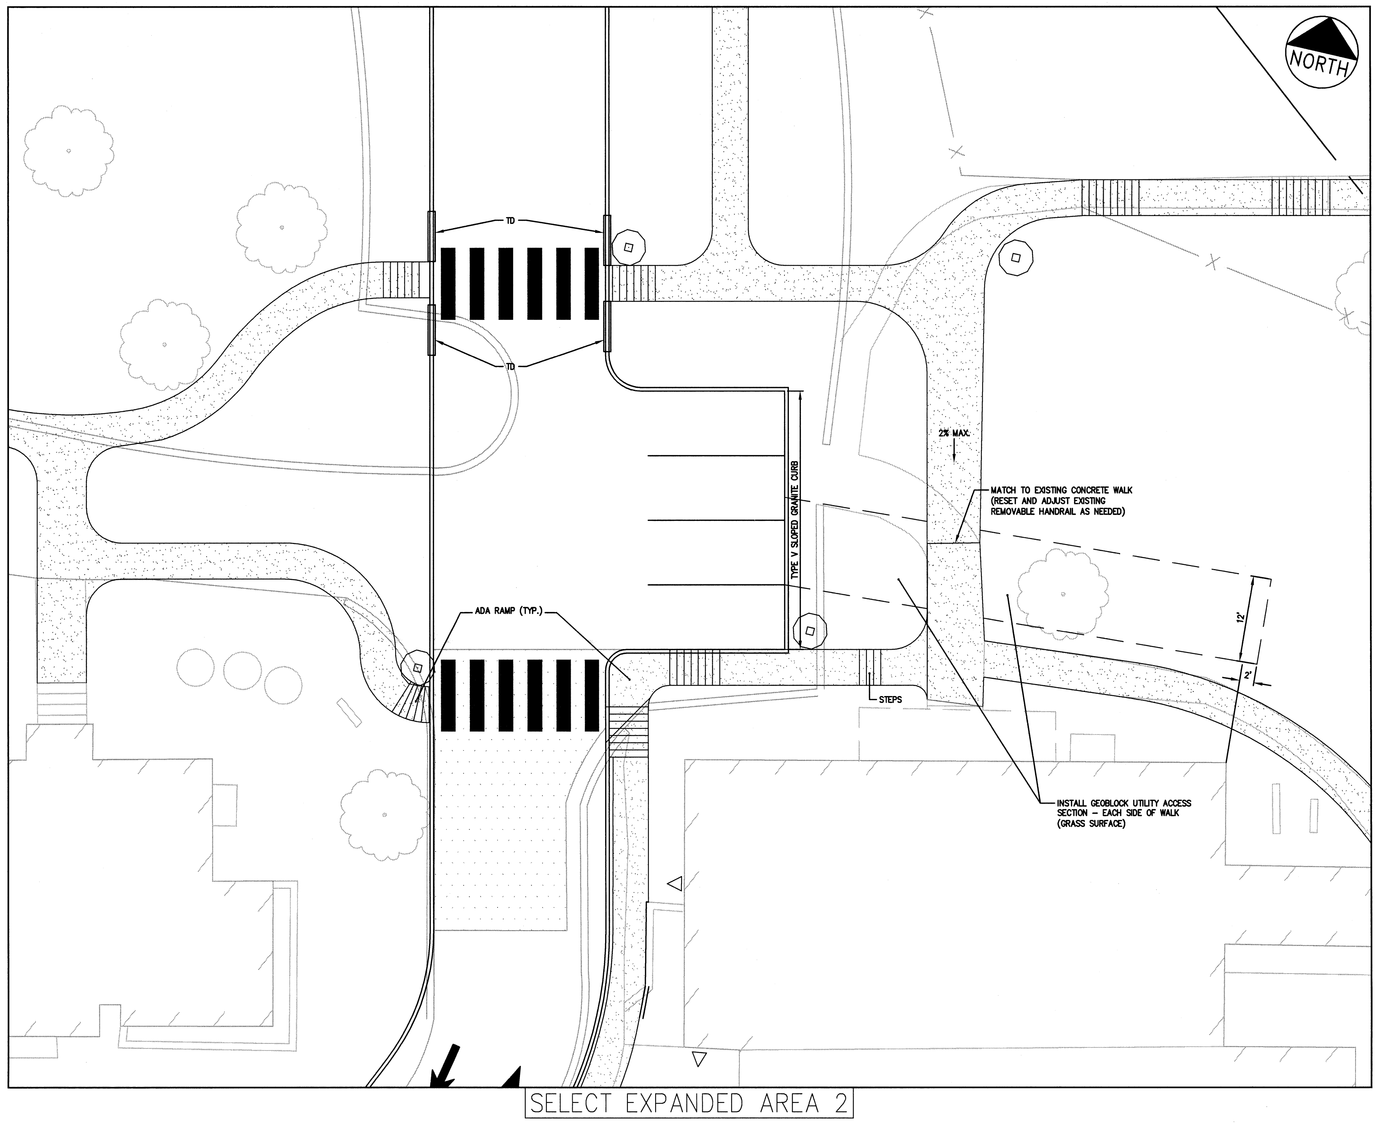

SELECT EXPANDED AREA 2

PAVEMENT LEGEND:

- PROPOSED FULL DEPTH ACCESS DRIVES AND PARKING AREAS–PAVEMENT
- CRACK SEAL, OVERLAY WITH 1¼" 9.5MM SUPERPAVE SURFACE AND RESTRIPE
- *AREA OF GRIND EXISTING PAVEMENT RESHAPE AND PAVE
- HOT BITUMINOUS SIDEWALK
- PAVERS

* AREAS OF PROPOSED GRIND ARE TO BE GROUND FULL DEPTH, EXCEPT WHERE EXISTING ADJACENT PAVEMENT IS TO REMAIN AND BE MATCHED INTO. REFER TO DETAIL '1' ON SHEET C-14.0. SOME AREAS OF GRIND WILL RECEIVE A FULL DEPTH PAVEMENT SECTION ASSOCIATED WITH UTILITY WORK IN THESE AREAS.

PAVER LEGEND:

KEY	PAVER/SIZE		COLOR	PATTERN
A	BELDEN HD TYPE F CLAY PAVER	4x8x2¼	SIERRA	45° HERRINGBONE
B	BELDEN HD TYPE F CLAY PAVER	4x8x2¼	SIERRA	SINGLE HEADER BORDER
C	BELDEN HD TYPE F CLAY PAVER	4x8x2¼	LANDMARK GRAY	BASKETWEAVE - 5 ROWS
D	BELDEN HD TYPE F CLAY PAVER	4x8x2¼	SIERRA	DOUBLE HEADER BORDER
E	BELDEN HD TYPE F CLAY PAVER	4x8x2¼	LANDMARK GRAY	BASKETWEAVE
F	WHITACRE-GREER CLAY DET. WARN.	4x8x2¼	BONE YELLOW (#50)	RUNNING BOND

GRAPHIC SCALE

10 0 5 10 20

(IN FEET)
1 inch = 10 ft.

PRELIMINARY NOT FOR CONSTRUCTION

REV	DATE	DESCRIPTION
9	04.03.09	ISSUED FOR G.M.P. AND PERMITTING
8	03.20.09	PROGRESS SET
7	03.06.09	PROGRESS SET
6	02.03.09	FINAL SITE PLAN SUBMISSION TO CITY
5	01.09.09	DESIGN DEVELOPMENT SUBMISSION
4	06.09.06	SUBMITTED TO MEDEP
3	05.26.06	SITE PLANS REVISED PER CONDITIONS OF CITY APPROVAL
2	04.11.06	FINAL SITE PLAN SUBMISSION TO CITY
1	02.28.06	SECOND SKETCH PLAN SUBMISSION TO CITY

REVISIONS

P.E. DWGHT D. ANDERSON
LIC. #9275

PROJECT
MARTIN'S POINT REDEVELOPMENT
PROJECT PHASE 2

SHEET TITLE
SITE LAYOUT PLAN - SELECT EXPANDED VIEWS

CLIENT
MARTIN'S POINT HEALTH CARE

DeLUCA-HOFFMAN ASSOCIATES, INC.
778 MAIN STREET, SUITE 8
SOUTH PORTLAND, ME 04106
207.775.1121
WWW.DELUCAHOFFMAN.COM

DRAWN:	LECJ	DATE:	JAN. 2009
DESIGNED:	DDA	SCALE:	1" = 10'
CHECKED:	DDA	JOB NO.	2344.06
FILE NAME:	234406-SP		
SHEET	C-6.1		