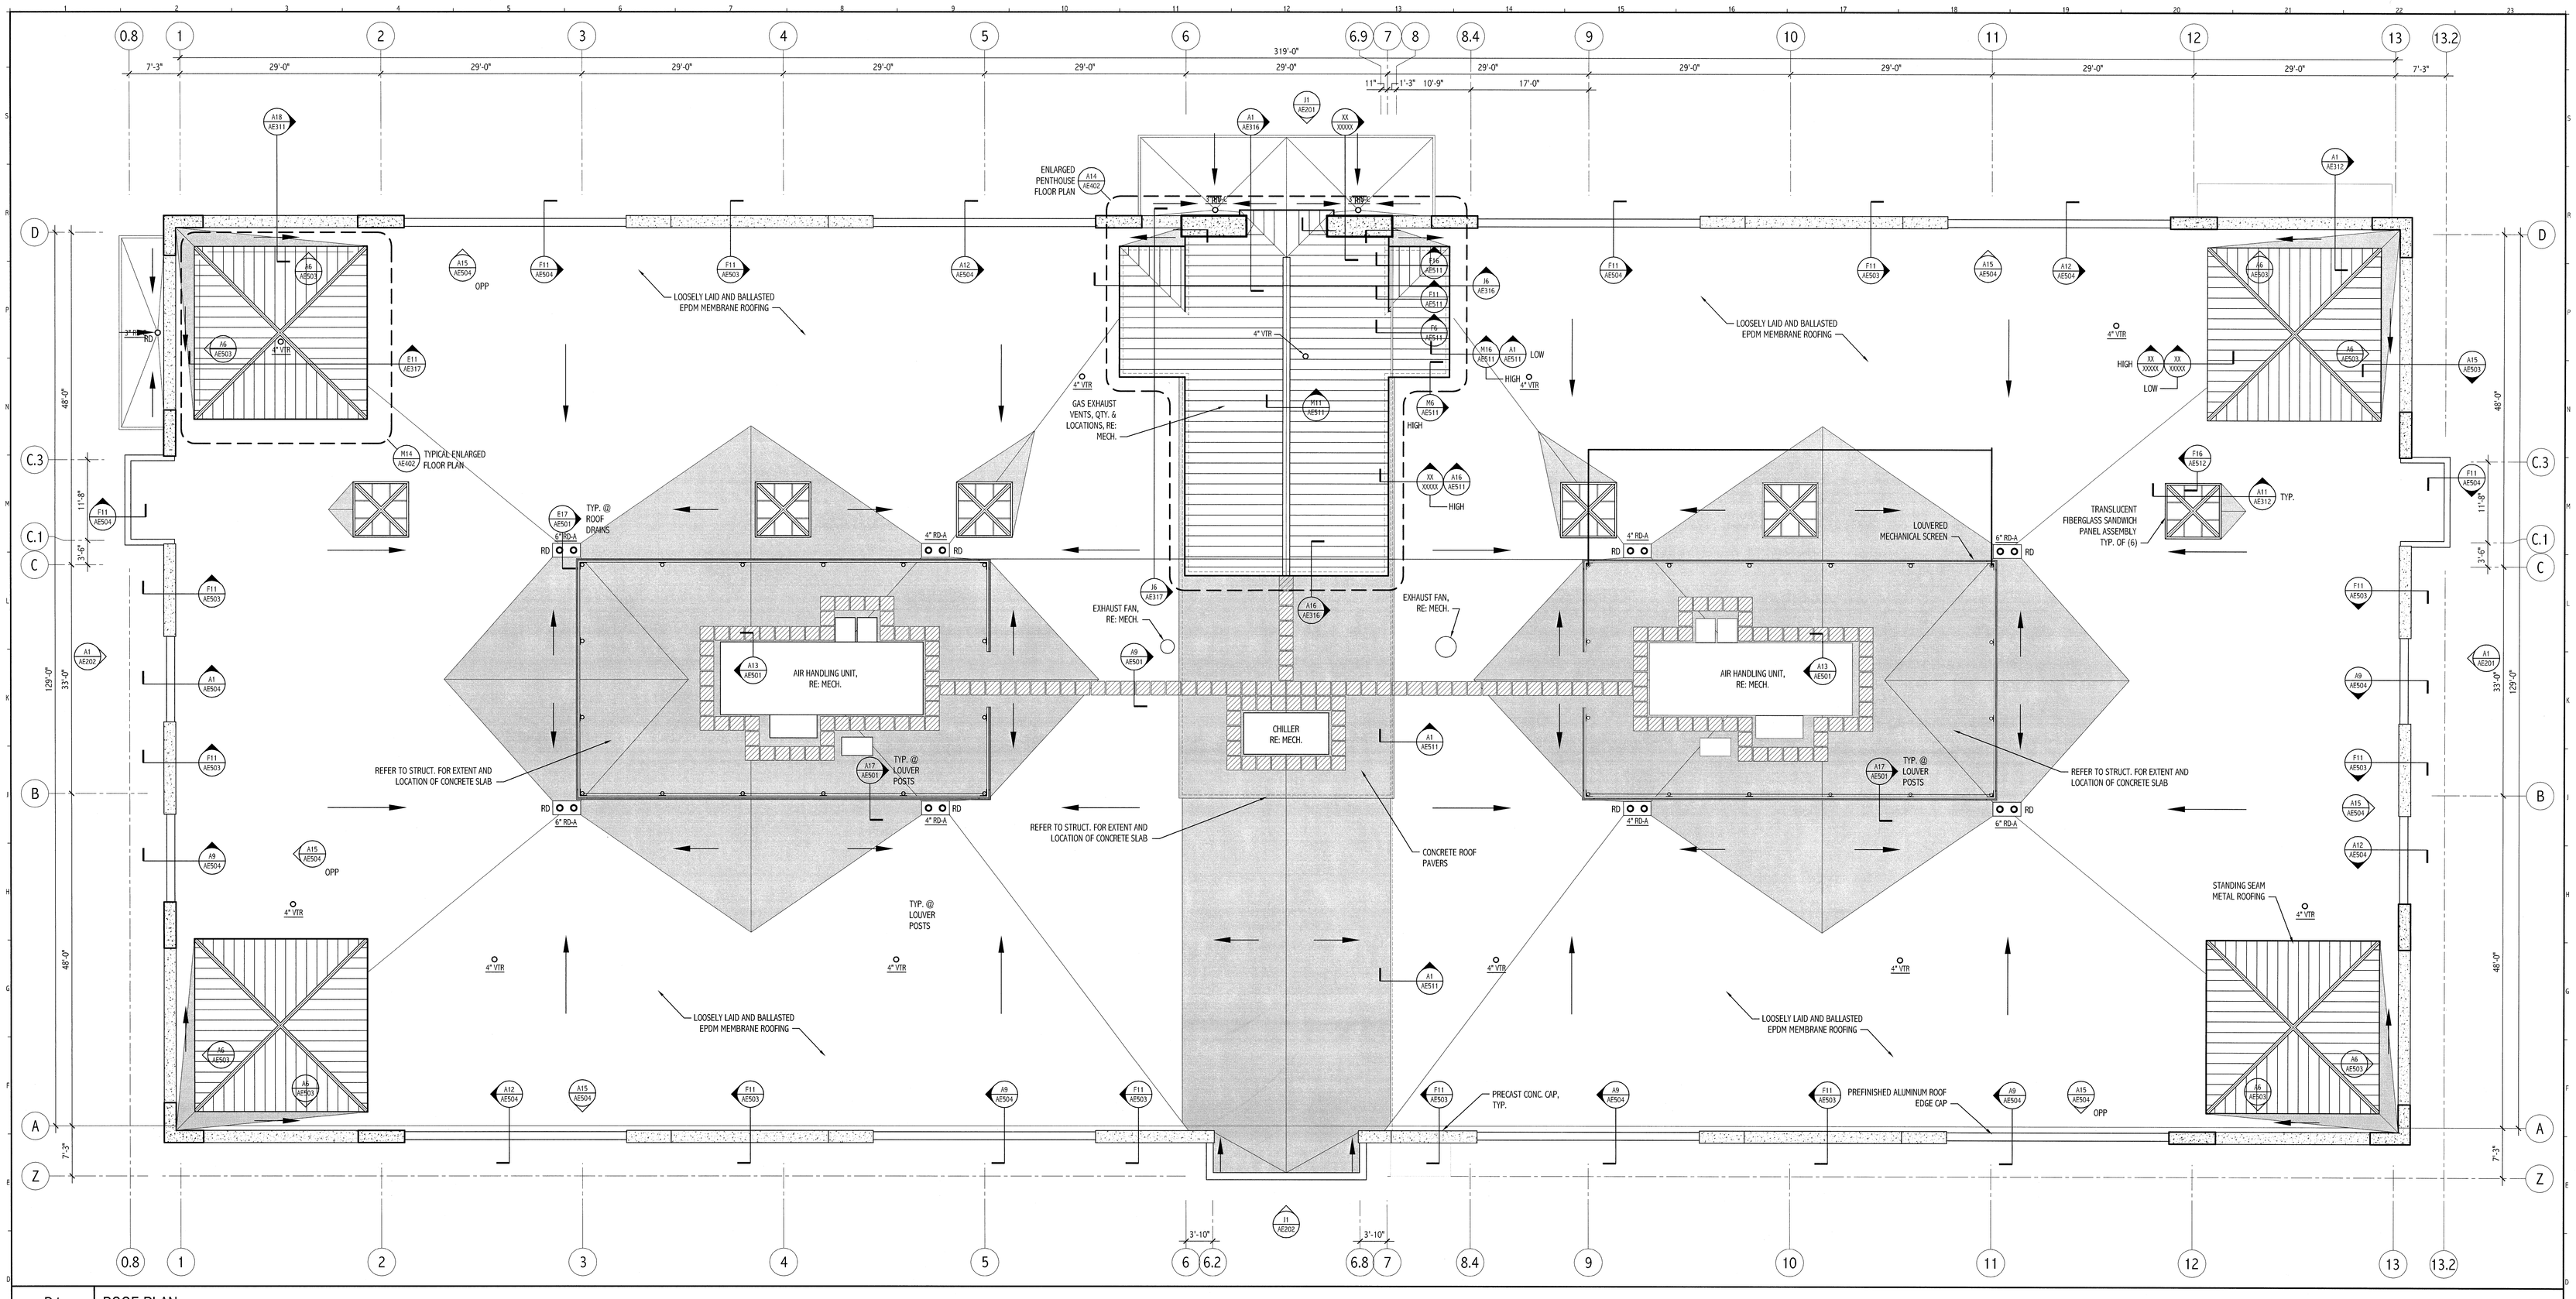

D1	ROOF PLAN
1/8" = 1'-0"	-

GENERAL NOTES:

1. SEE G1001 FOR PROJECT GENERAL NOTES.
2. LAYOUT OF TAPERED INSULATION DESCRIBED ON THIS DRAWING IS DIAGRAMMATIC. THE LAYOUT IS SUBJECT TO CHANGE DURING THE SUPPLYING CONTRACTOR'S PREPARATION AND ARCHITECT'S APPROVAL OF SHOP DRAWINGS, BASED ON MAINTAINING APPLICABLE CODE AND ROOF WARRANTY REQUIREMENTS. THE CONTRACTOR IS RESPONSIBLE FOR PROVIDING ANY ADDITIONAL TAPERED INSULATION, NOT SHOWN ON THIS DRAWING, WHICH MAY BE NECESSARY TO MAINTAIN THESE REQUIREMENTS. IN ADDITION TO THIS DRAWING AND THE DETAILS REFERENCED FROM IT, THE CONTRACTOR SHALL ALSO REFERENCE STRUCTURAL DRAWINGS FOR SLOPE OF ROOF FRAMING MEMBERS, AND MECHANICAL AND ELECTRICAL DRAWINGS FOR ROOFTOP EQUIPMENT.

REV.	DESCRIPTION	DATE

ISSUED FOR G.M.P. & PERMITTING
4-3-09

CURRENT ISSUE STATUS:

PROJECT NORTH

SMRT
ARCHITECTURE
ENGINEERING
PLANNING
INTERIOR DESIGN
COMMISSIONING
144 Fore Street/P.O. Box 618
Portland, Maine 04104
tel. (207) 772-3846
fax. (207) 772-1070
www.smrtinc.com

MARTIN'S POINT HEALTH CARE
MEDICAL OFFICE BUILDING
PORTLAND, MAINE

ROOF PLAN

SHEET TITLE:

SCALE:	AS NOTED	DATE:	
PROJECT MANAGER:	SLB	GRAPHIC SCALE:	0" 1"
JOB CAP/DRAWN:	TCN/TCN		
A/E OF RECORD:	SLB	SHEET No.	
SMRT CAD FILE:	AE131-08139		AE131
PROJECT No.	08139		

©COPYRIGHT 2009 SMRT INC

PROGRESS PRINT