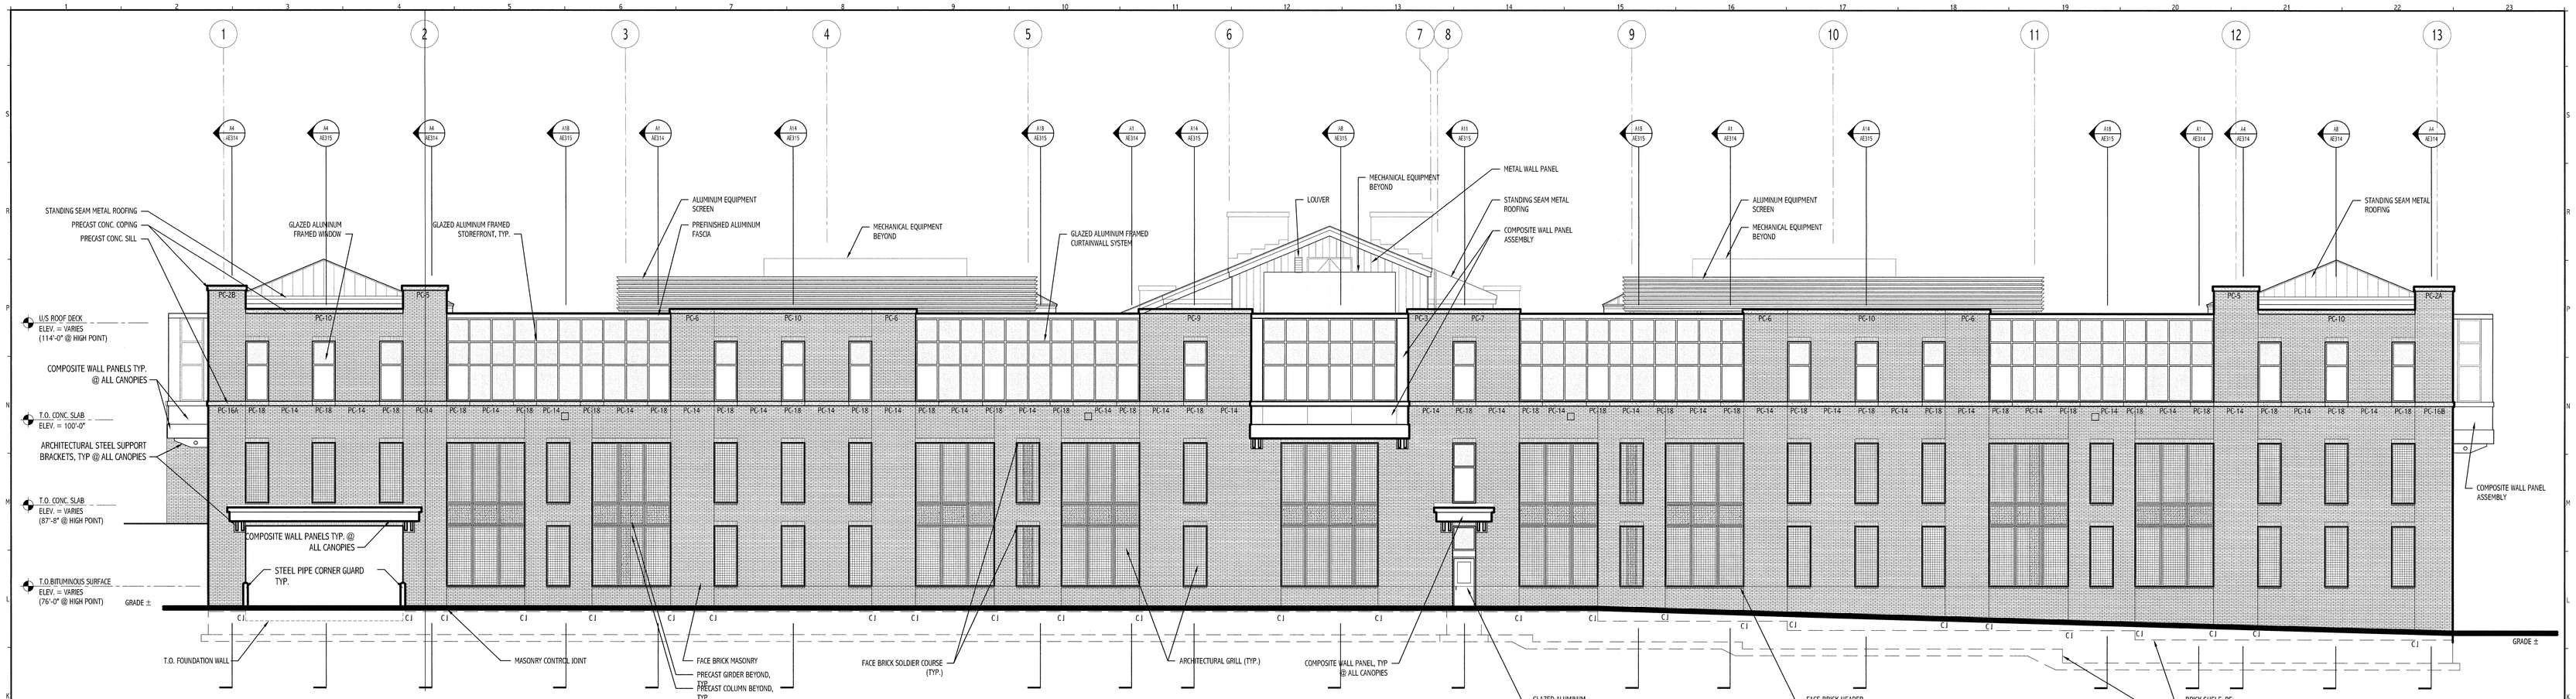

J1 EXTERIOR ELEVATION - SOUTH

1/8" = 1'-0"

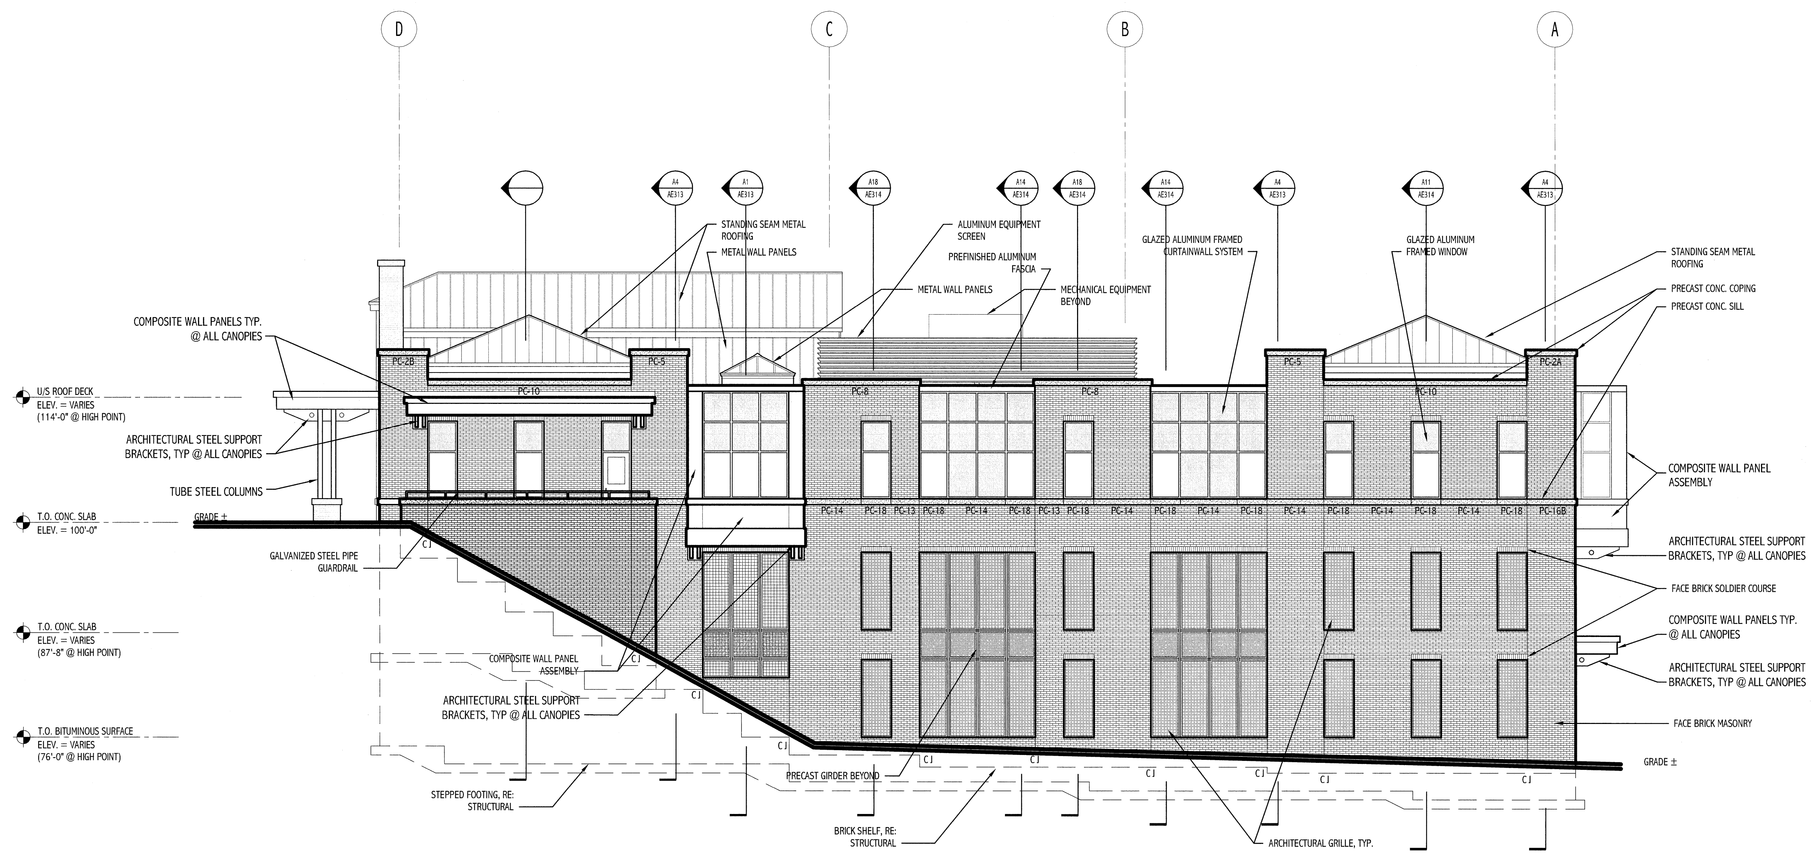

A1 EXTERIOR ELEVATION - WEST

1/8" = 1'-0"

GENERAL NOTES:

1. SEE G001 FOR PROJECT GENERAL NOTES.

REV.	DESCRIPTION	DATE

ISSUED FOR G.M.P. & PERMITTING
4-3-09

CURRENT ISSUE STATUS:

PROJECT NORTH

SMRT
ARCHITECTURE
ENGINEERING
PLANNING
INTERIOR DESIGN
COMMISSIONING
144 Fore Street,P.O. Box 618
Portland, Maine 04104
tel. (207) 772-3846
fax. (207) 772-1070
www.smrtinc.com

MARTIN'S POINT HEALTH CARE
MEDICAL OFFICE BUILDING
PORTLAND, MAINE

EXTERIOR ELEVATIONS

SHEET TITLE:

SCALE:	AS NOTED	DATE:	
PROJECT MANAGER:	SLB	GRAPHIC SCALE:	0" 1"
JOB CAP/DRAWN:	TCM/MLE		
A/E OF RECORD:	SLB	SHEET No.	
SMRT CAD FILE:	AE202-08139		AE202
PROJECT No.	08139		

©COPYRIGHT 2009 SMRT INC.

PROGRESS PRINT