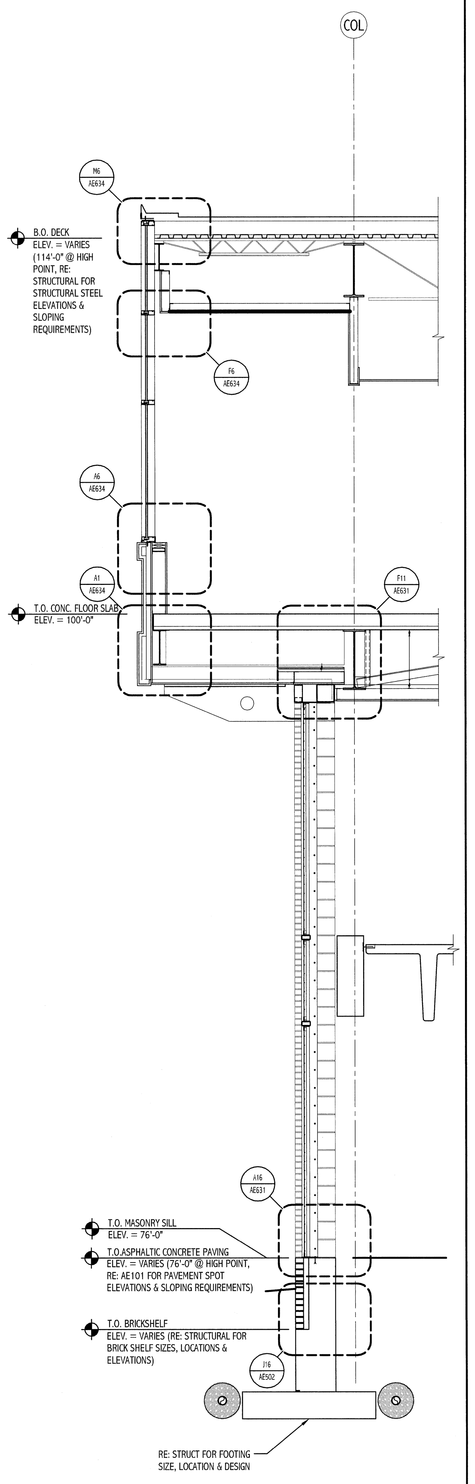


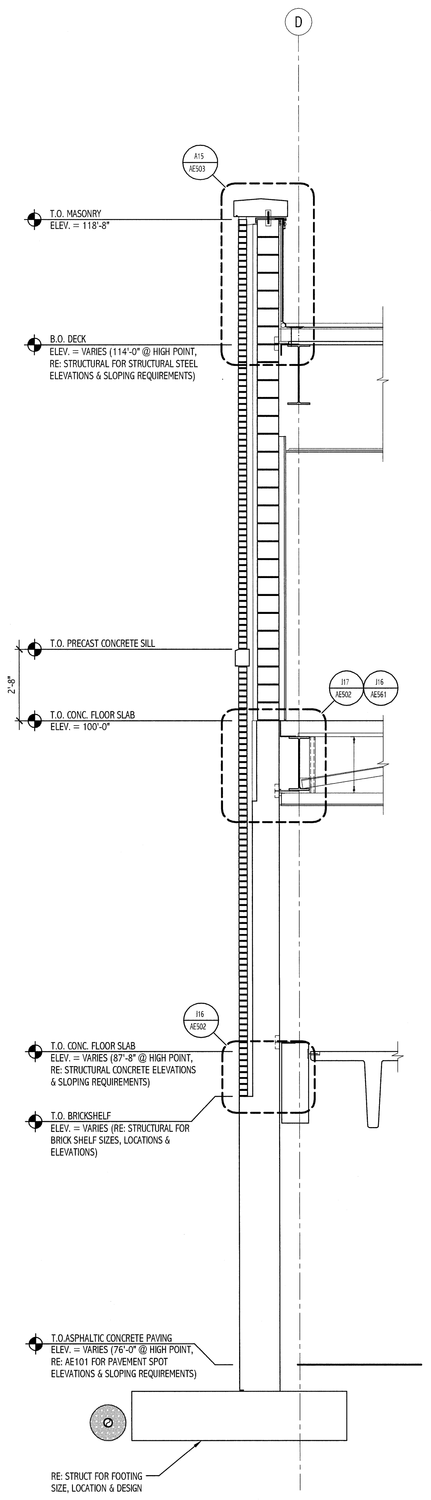


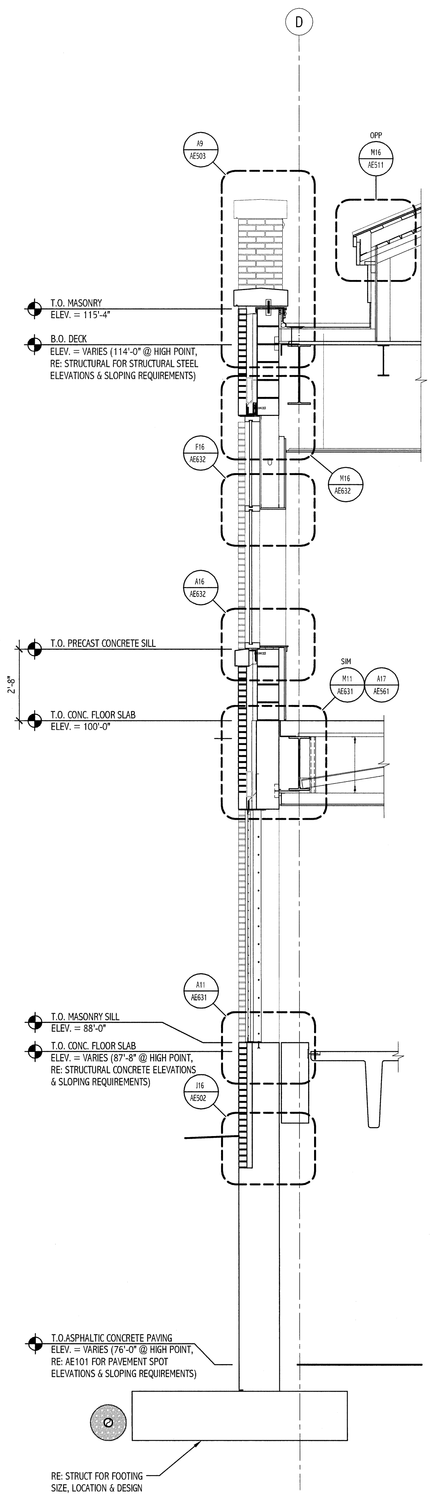


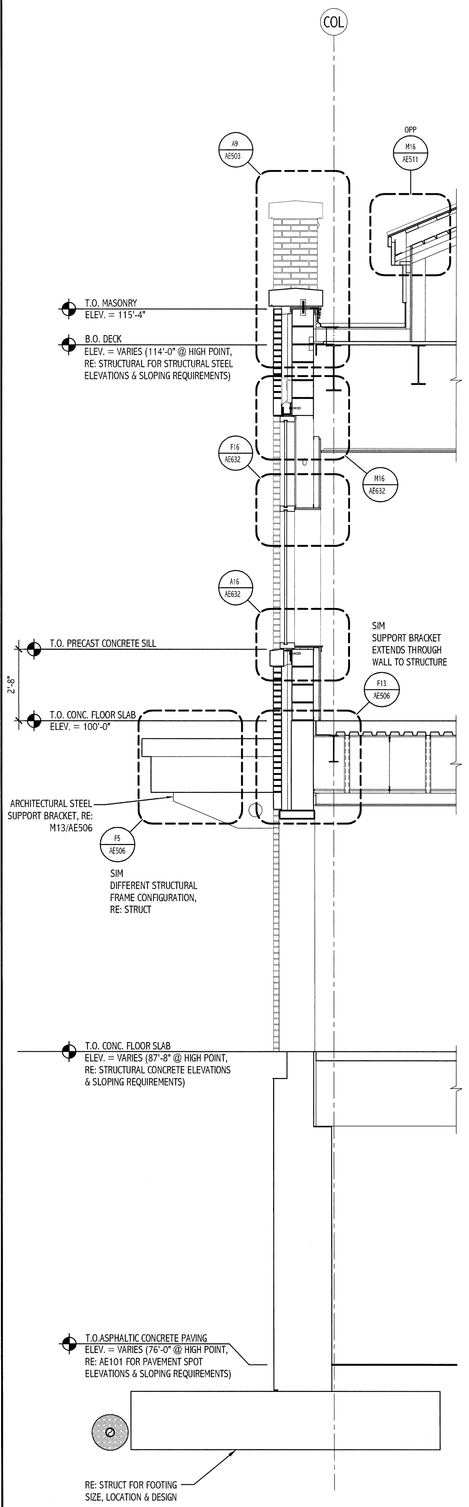


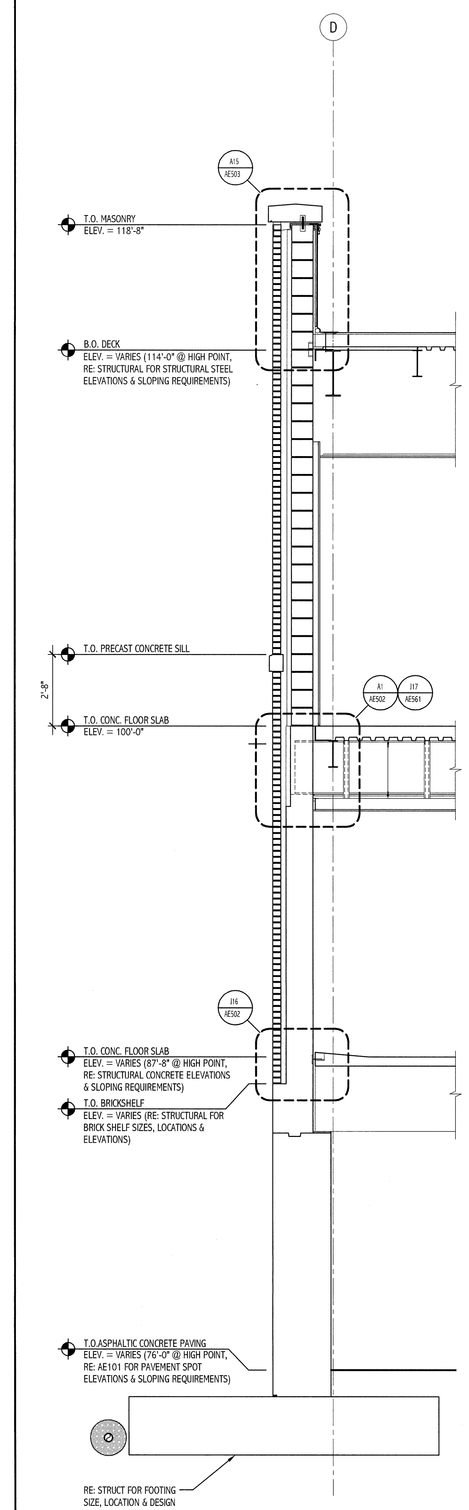


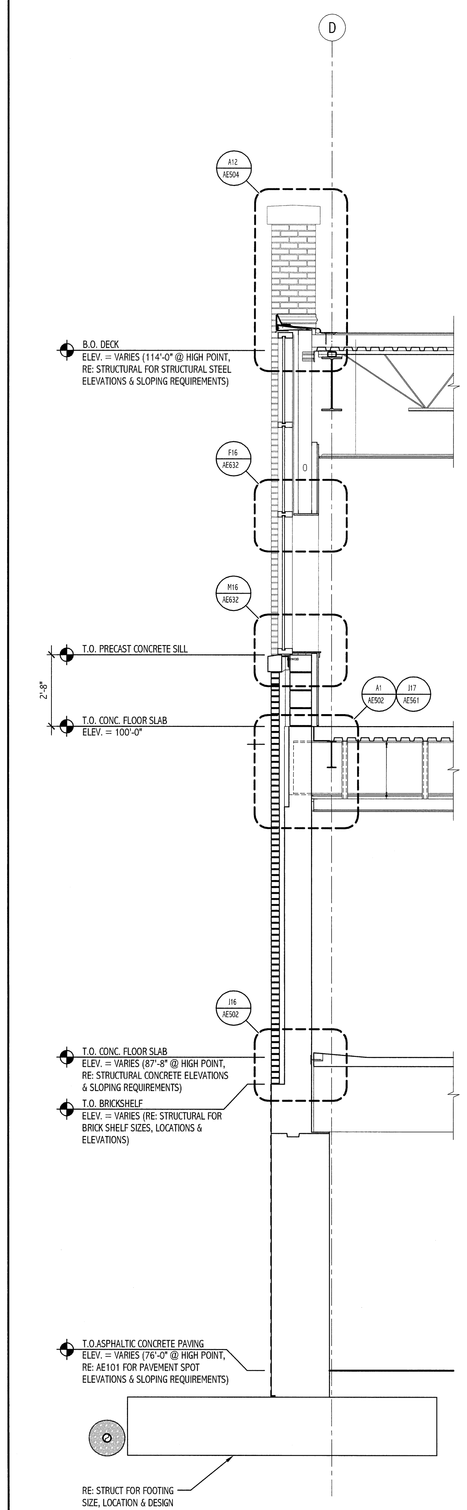


| A1 | WALL SECTION |
|---|---|
| 3/8" = 1'-0" | |

| A4 | WALL SECTION |
|---|---|
| 3/8" = 1'-0" | |

| A8 | WALL SECTION |
|---|---|
| 3/8" = 1'-0" | |

| A11 | WALL SECTION |
|---|---|
| 3/8" = 1'-0" | |

| A14 | WALL SECTION |
|---|---|
| 3/8" = 1'-0" | |

| A18 | WALL SECTION |
|---|---|
| 3/8" = 1'-0" | |

## GENERAL NOTES:

1. SEE G1001 FOR PROJECT GENERAL NOTES.

| REV. | DESCRIPTION | DATE |
|---|---|---|
| | | |

CURRENT ISSUE STATUS:

SMRT
ARCHITECTURE
ENGINEERING
PLANNING
INTERIOR DESIGN
COMMISSIONING
144 Fore Street,P.O. Box 618
Portland, Maine 04104
tel. (207) 772-3846
fax. (207) 772-1070
www.smrtinc.com

MARTIN'S POINT HEALTH CARE
MEDICAL OFFICE BUILDING
PORTLAND, MAINE

WALL
SECTIONS
SHEET TITLE:

| | | | |
|---|---|---|---|
| SCALE: | AS NOTED | DATE: | |
| PROJECT MANAGER: | SLB | GRAPHIC SCALE: | 0" 1" |
| JOB CAP/DRAWN: | TCM/MLE | | |
| A/E OF RECORD: | SLB | SHEET No. | AE313 |
| SMRT CAD FILE: | AE313-08139 | | |
| PROJECT No. | 08139 | | |

©COPYRIGHT 2008 SMRT INC