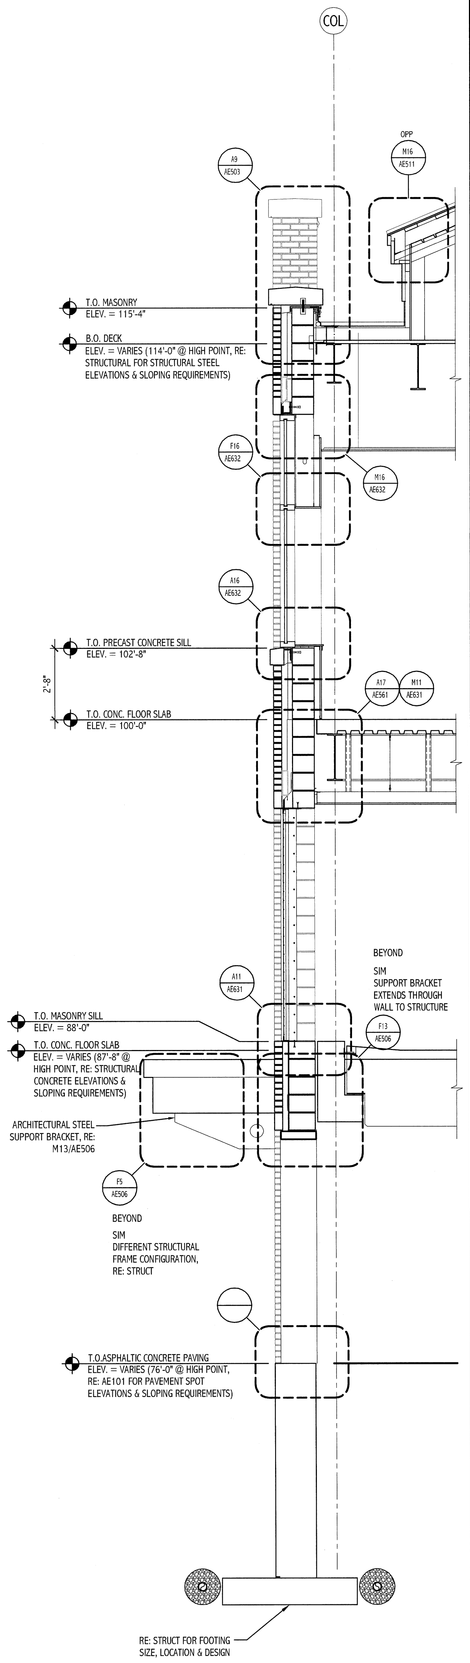

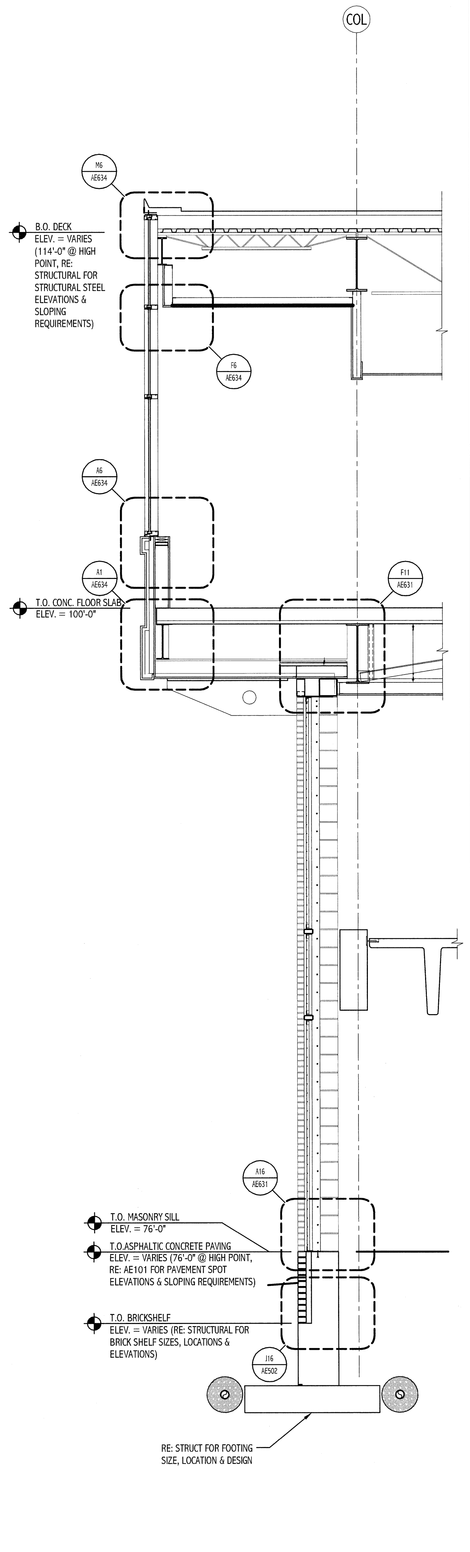

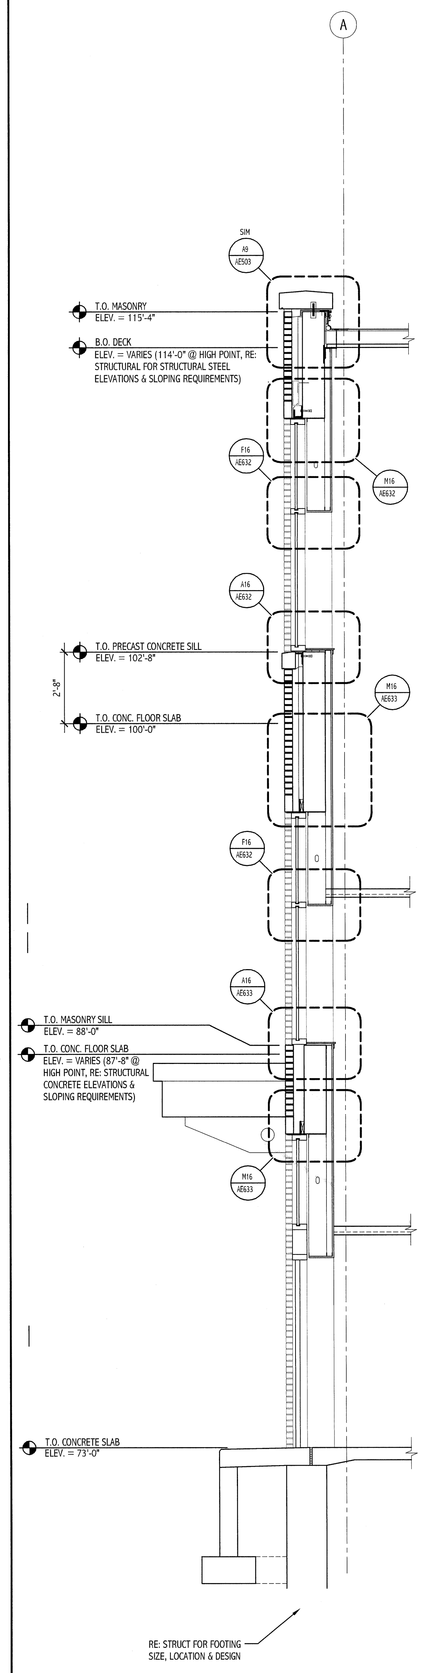

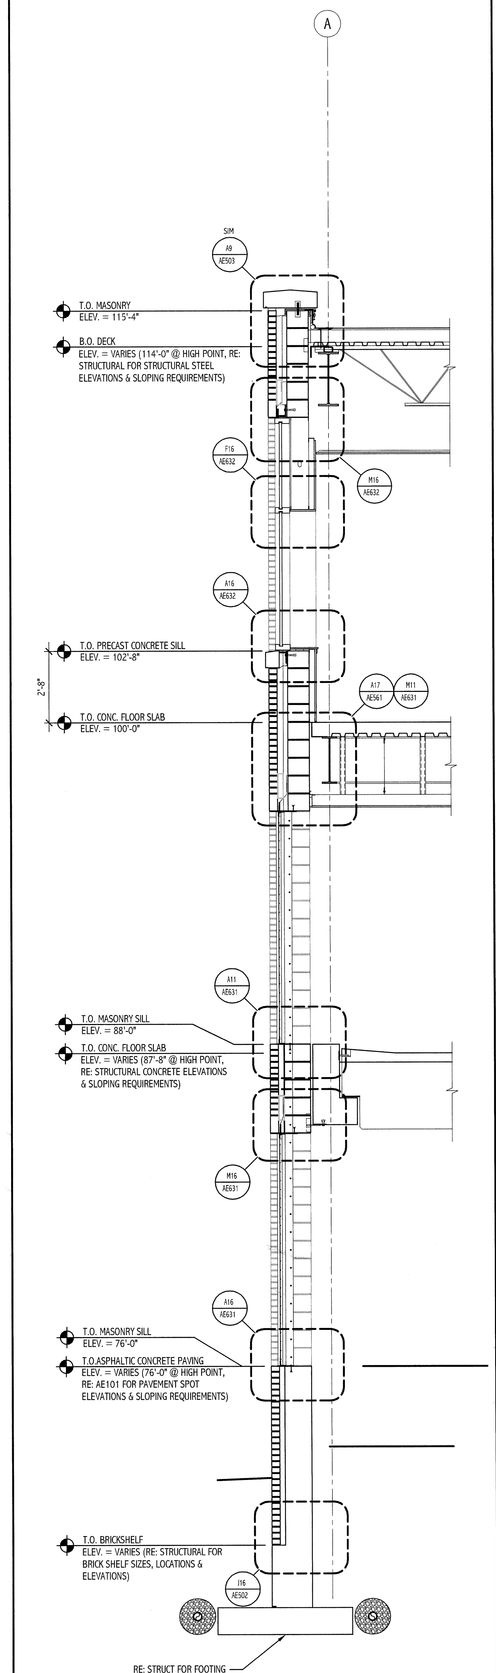

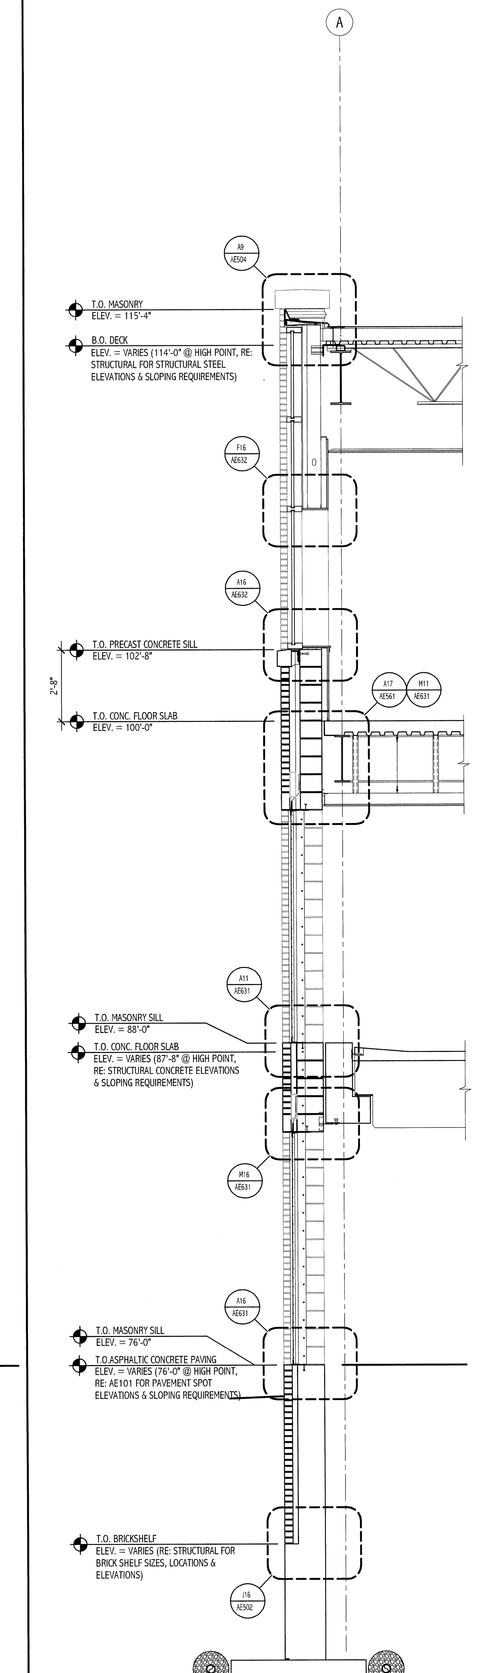

A1	WALL SECTION	A4	WALL SECTION	A8	WALL SECTION	A11	WALL SECTION	A14	WALL SECTION	A18	WALL SECTION
3/8" = 1'-0"		3/8" = 1'-0"		3/8" = 1'-0"		3/8" = 1'-0"		3/8" = 1'-0"		3/8" = 1'-0"	

GENERAL NOTES:

1. SEE G100.1 FOR PROJECT GENERAL NOTES.

REV.	DESCRIPTION	DATE

CURRENT ISSUE STATUS:

PROJECT NORTH

SMRT
ARCHITECTURE
ENGINEERING
PLANNING
INTERIOR DESIGN
COMMISSIONING

144 Fore Street/P.O. Box 618
Portland, Maine 04104
tel. (207) 772-3846
fax. (207) 772-1070
www.smrtinc.com

MARTIN'S POINT HEALTH CARE
MEDICAL OFFICE BUILDING
PORTLAND, MAINE

WALL SECTIONS
SHEET TITLE:

SCALE:	AS NOTED	DATE:	
PROJECT MANAGER:	SLB	GRAPHIC SCALE:	0" 1"
JOB CAP/DRAWN:	TCN		
A/E OF RECORD:	SLB	SHEET No.	AE315
SMRT CAD FILE:	AE315-08139		
PROJECT No.	08139		

©COPYRIGHT 2008 SMRT INC