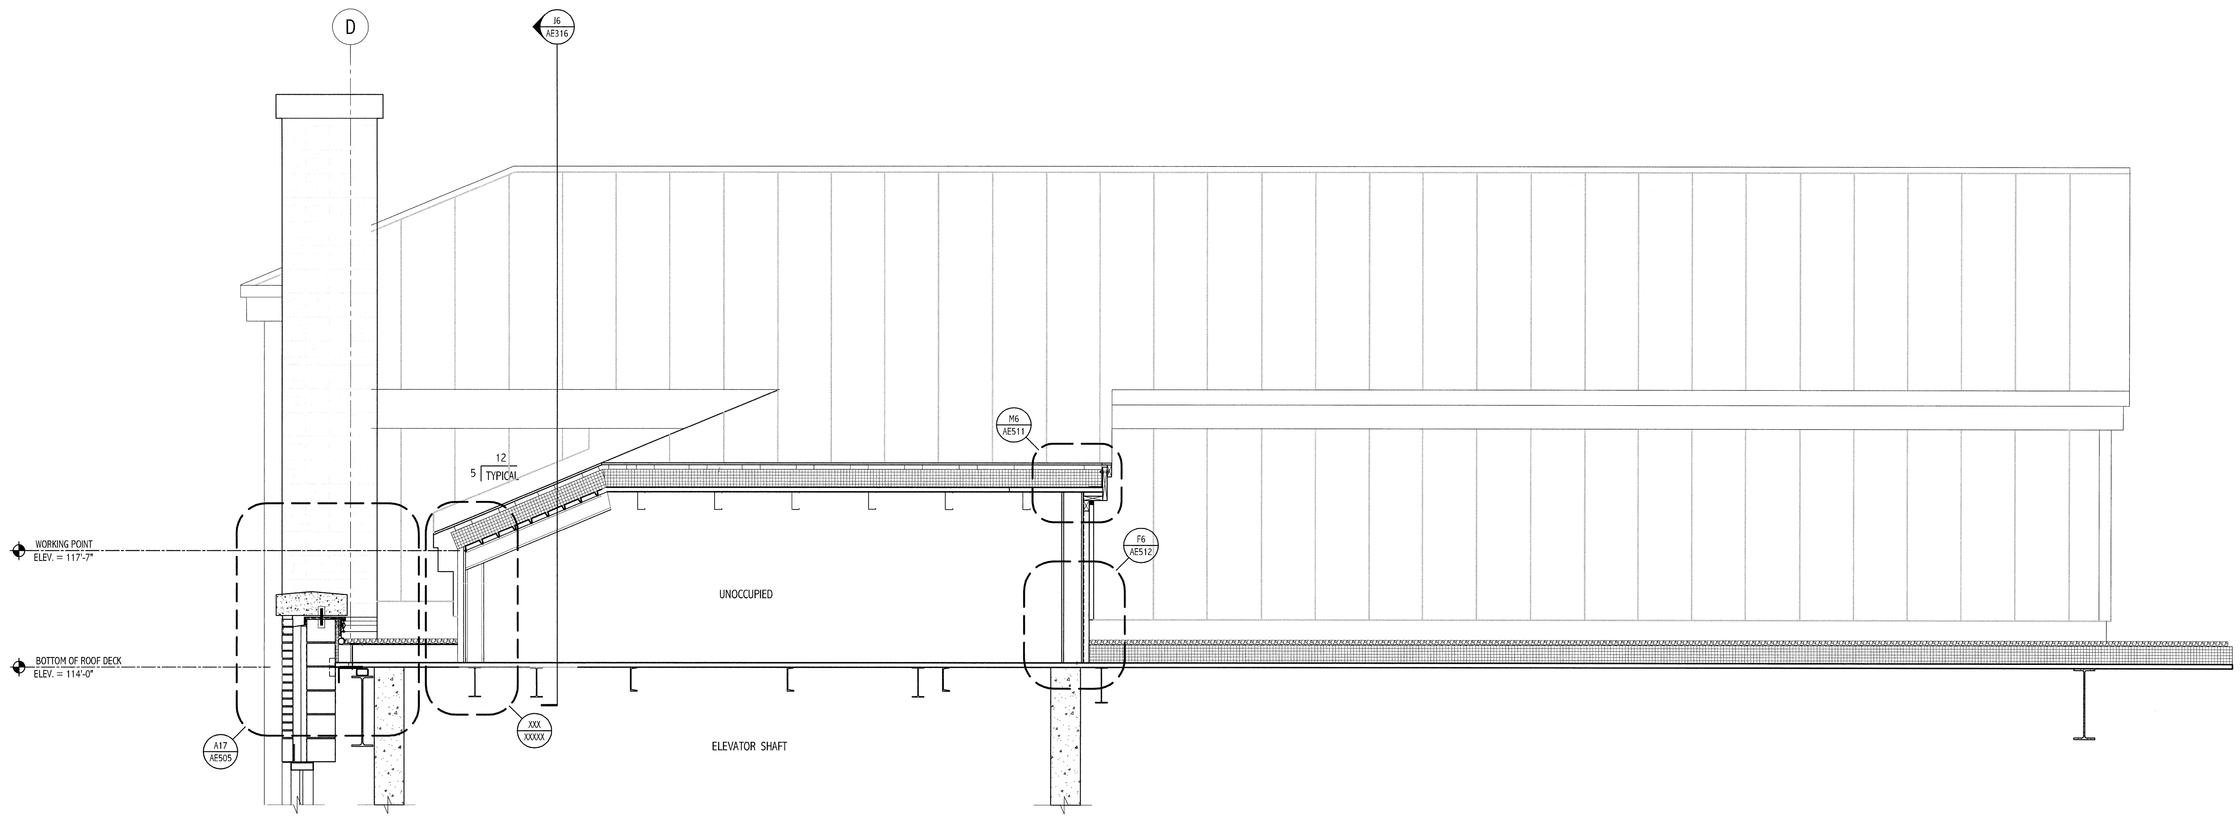

J1 | SECTION @ PENTHOUSE

1/2" = 1'-0" | -

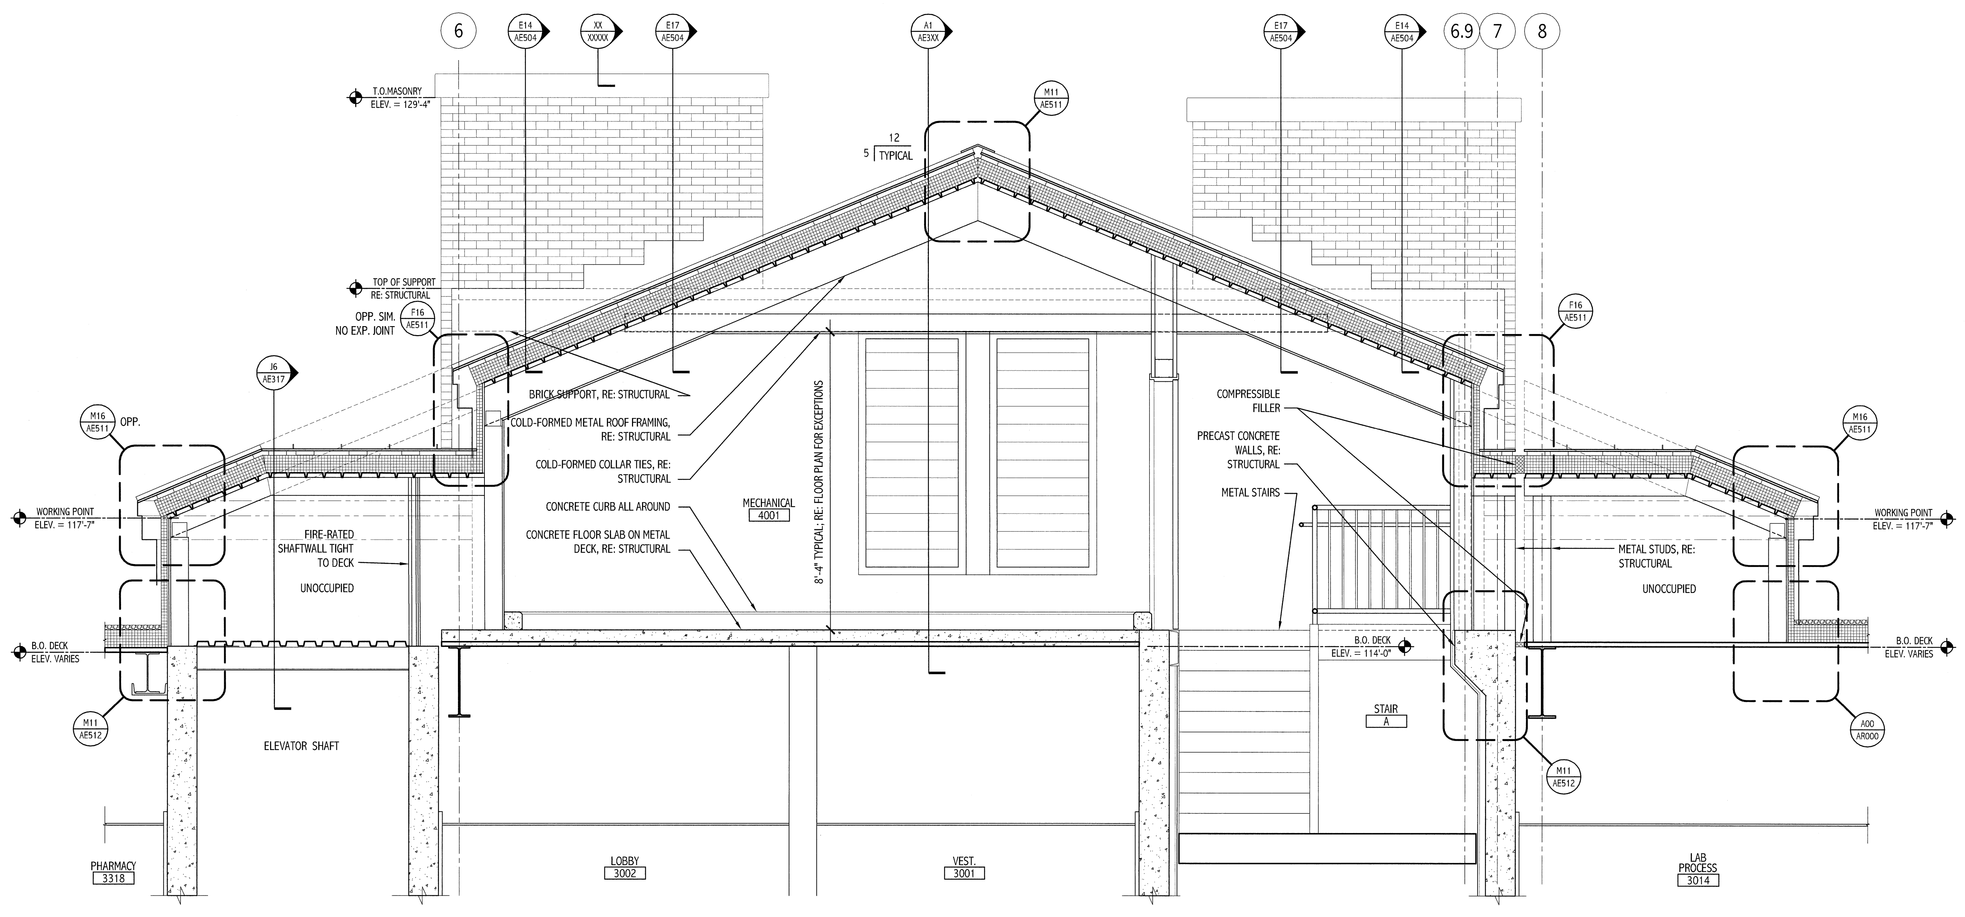

A1 | WALL SECTION

1/2" = 1'-0" | -

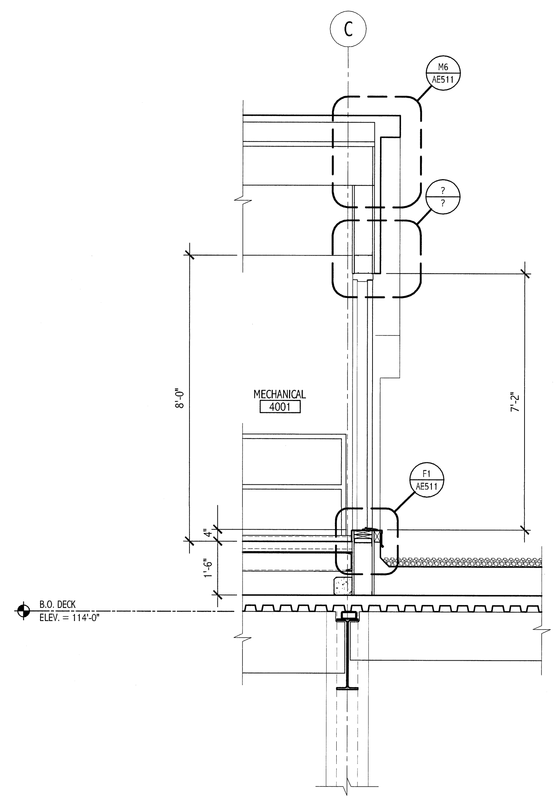

A16 | SECTION @ PENTHOUSE

1/2" = 1'-0" | -

GENERAL NOTES:

1. SEE G1001 FOR PROJECT GENERAL NOTES.

REV.	DESCRIPTION	DATE

ISSUED FOR G.M.P. & PERMITTING
4-3-09

CURRENT ISSUE STATUS:

PROJECT NORTH

SMRT
ARCHITECTURE
ENGINEERING
PLANNING
INTERIOR DESIGN
COMMISSIONING
144 Fore Street;P.O. Box 618
Portland, Maine 04104
tel. (207) 772-3846
fax. (207) 772-1070
www.smrtinc.com

MARTIN'S POINT HEALTH CARE
MEDICAL OFFICE BUILDING
PORTLAND, MAINE

WALL
SECTIONS
SHEET TITLE:

SCALE:	AS NOTED	DATE:	
PROJECT MANAGER:	SLB	GRAPHIC SCALE:	0" 1"
JOB CAP/DRAWN:	TCM/MLE		
A/E OF RECORD:	SLB	SHEET No.	AE316
SMRT CAD FILE:	AE316-08139		
PROJECT No.	08139		

©COPYRIGHT 2008 SMRT INC

PROGRESS PRINT