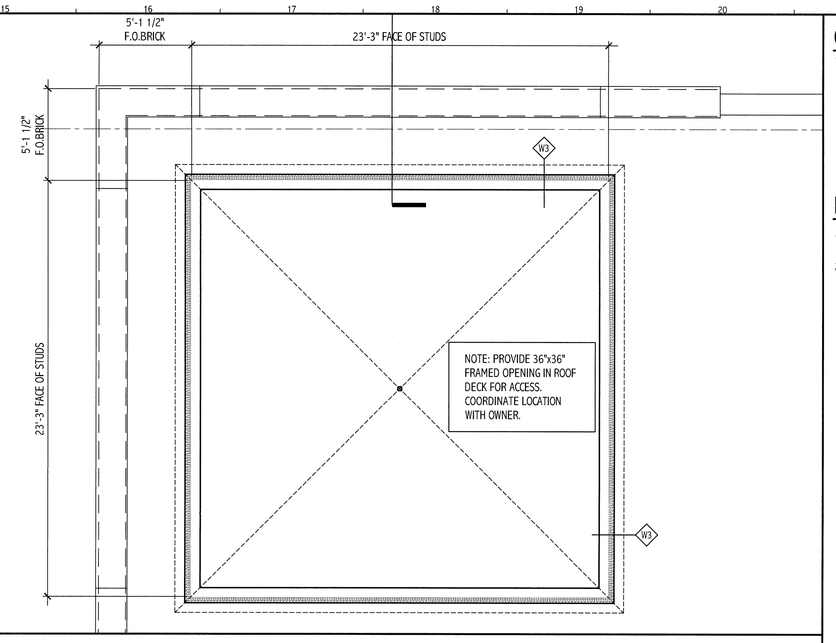

M1	-
.	.

M7	-
.	.

M14	TYPICAL PYRAMID ENLARGED PLAN
1/4" = 1'-0"	AE131

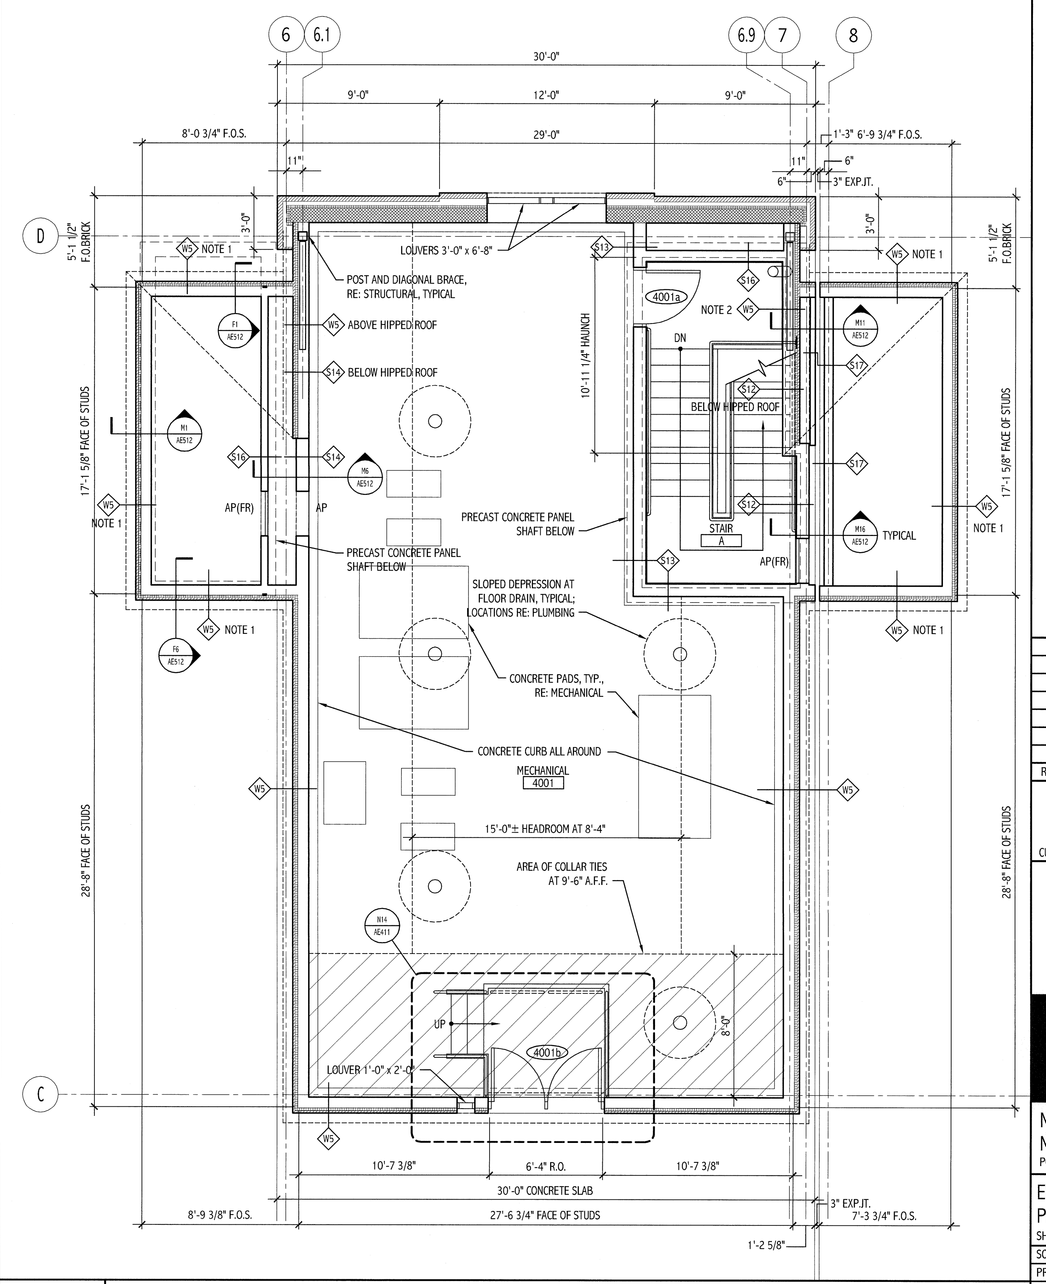

A1	.
.	.

A7	-
.	.

A14	PENTHOUSE ENLARGED FLOOR PLAN
1/4" = 1'-0"	AE131

GENERAL NOTES:

1. SEE GI001 FOR PROJECT GENERAL NOTES.

KEY NOTES:

1. NO INTERIOR FINISH
2. ABOVE HIPPED ROOF. 2 LAYERS 5/8" TYPE 'X' GWB TO DECK INTERIOR SIDE TO PROVIDE CONTINUATION OF FIRE-RATED PARTITION BELOW. RE: SECTION INDICATED.

REV.	DESCRIPTION	DATE

ISSUED FOR G.M.P. & PERMITTING
4-3-09

CURRENT ISSUE STATUS:

PROJECT NORTH

SMRT
ARCHITECTURE
ENGINEERING
PLANNING
INTERIOR DESIGN
COMMISSIONING
144 Fore Street,P.O. Box 618
Portland, Maine 04104
tel. (207) 772-3846
fax. (207) 772-1070
www.smrtinc.com

MARTIN'S POINT HEALTH CARE
MEDICAL OFFICE BUILDING
PORTLAND, MAINE

ENLARGED PLANS
SHEET TITLE:

SCALE:	AS NOTED	DATE:	
PROJECT MANAGER:	SLB	GRAPHIC SCALE:	0" 1"
JOB CAP/DRAWN:	TCM/TCM		
A/E OF RECORD:	SLB	SHEET No.	AE402
SMRT CAD FILE:	AE402-08139		
PROJECT No.	08139		

© COPYRIGHT 2008 SMRT INC.

PROGRESS PRINT