GENERAL NOTES:

1. SEE G100.1 FOR PROJECT GENERAL NOTES.

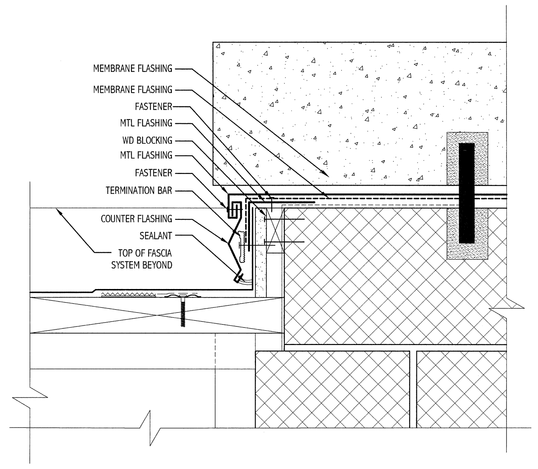

M1	PLAN DETAIL
3" = 1'-0"	

M6	PLAN DETAIL
3" = 1'-0"	

M11	PLAN DETAIL
3" = 1'-0"	

M16	SECTION DETAIL
3" = 1'-0"	

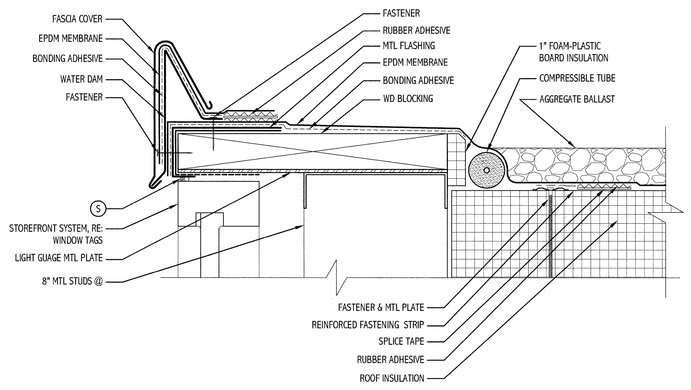

F1	SECTION DETAIL
3" = 1'-0"	

F6	SECTION DETAIL
3" = 1'-0"	

F11	SECTION DETAIL
3" = 1'-0"	

F16	SECTION DETAIL
3" = 1'-0"	

A6	ELEVATION DETAIL
1" = 1'-0"	

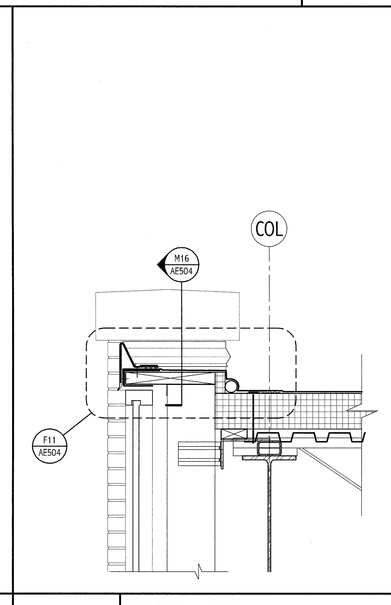

A9	SECTION DETAIL
1" = 1'-0"	

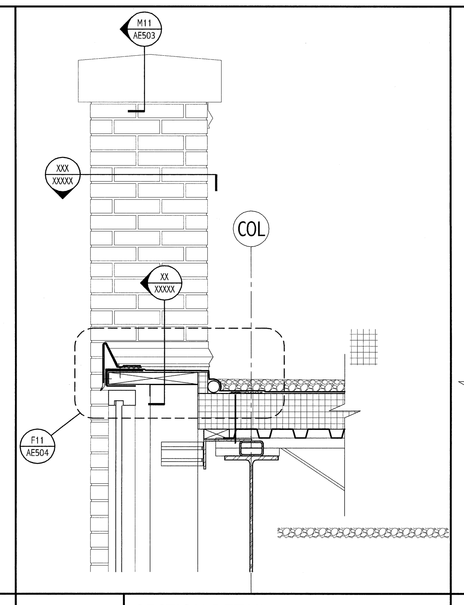

A12	SECTION DETAIL
1" = 1'-0"	

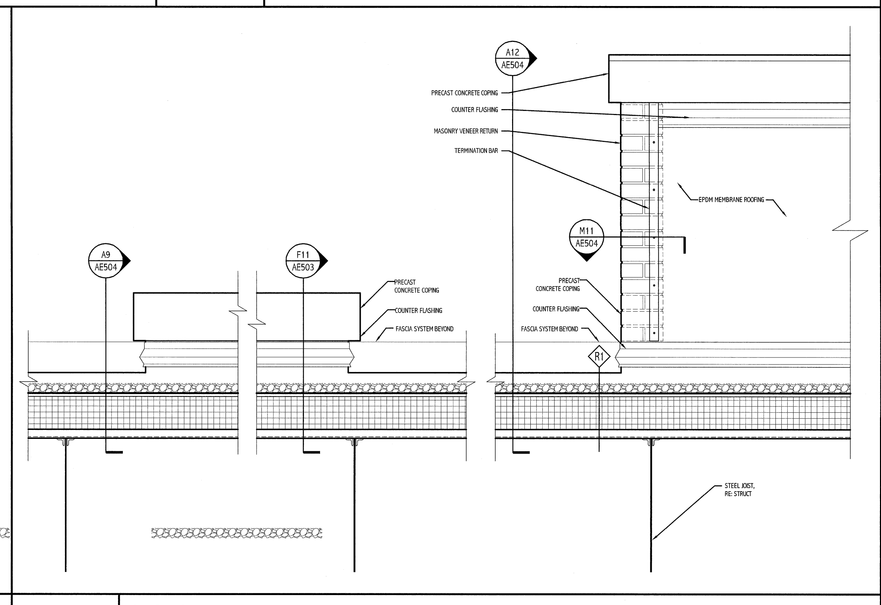

A15	SECTION DETAIL
1" = 1'-0"	

REV.	DESCRIPTION	DATE

ISSUED FOR G.M.P. & PERMITTING
4-3-09

CURRENT ISSUE STATUS:

PROJECT NORTH

SMRT
ARCHITECTURE
ENGINEERING
PLANNING
INTERIOR DESIGN
COMMISSIONING

144 Fore Street,P.O. Box 618
Portland, Maine 04104
tel. (207) 772-3846
fax. (207) 772-1070
www.smrtinc.com

MARTIN'S POINT HEALTH CARE
MEDICAL OFFICE BUILDING
PORTLAND, MAINE

EXTERIOR
SECTION DETAILS
SHEET TITLE:

SCALE:	AS NOTED
PROJECT MANAGER:	SLB
JOB CAP/DRAWN:	TCM/TCM
A/E OF RECORD:	SLB
SMRT CAD FILE:	AE504-08139
PROJECT No.	08139

DATE:

GRAPHIC SCALE: 0" 1"

SHEET No.
AE504

©COPYRIGHT 2009 SMRT INC

PROGRESS PRINT