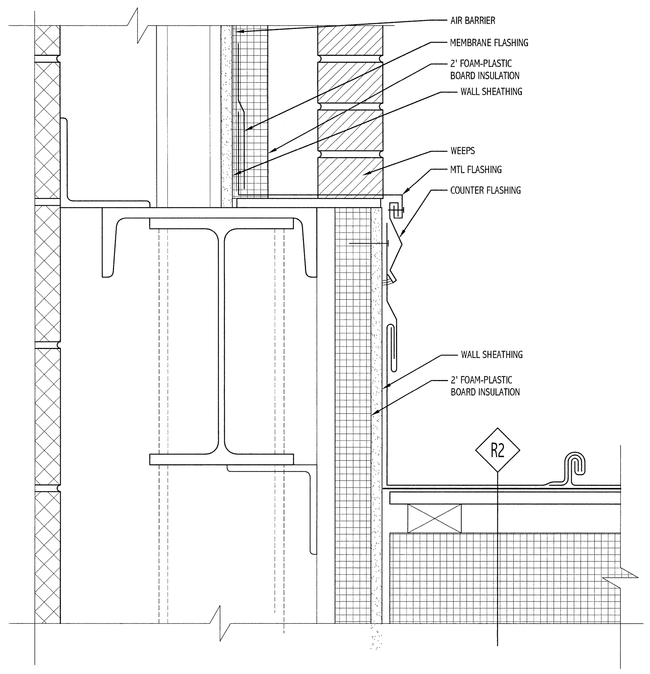

L1	PLAN DETAIL
3" = 1'-0"	

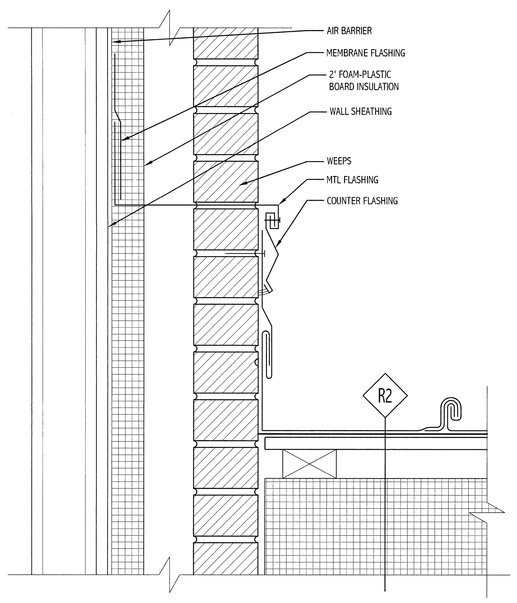

L7	SECTION DETAIL
3" = 1'-0"	

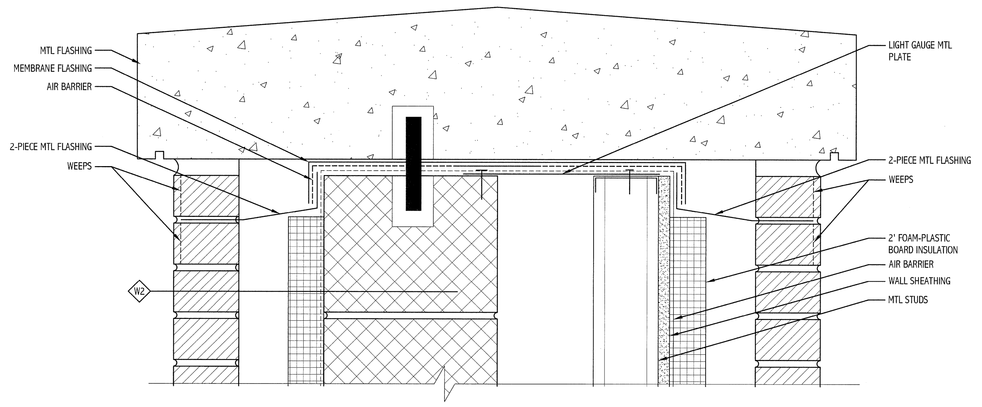

L14	SECTION DETAIL
3" = 1'-0"	

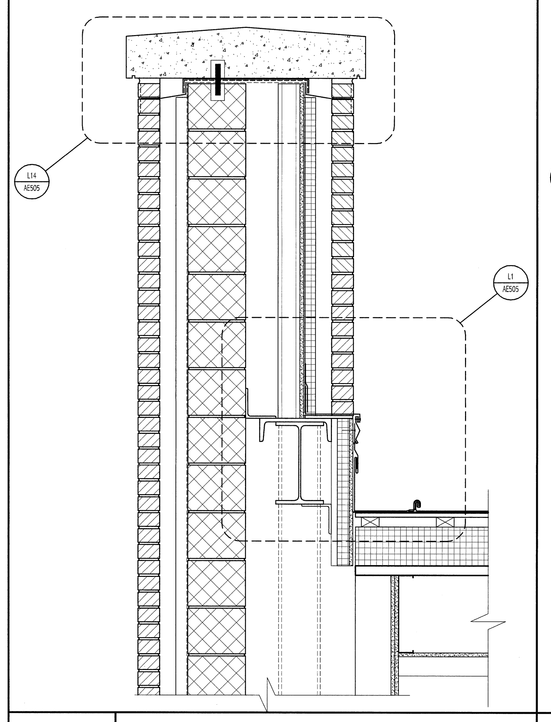

E14	SECTION DETAIL
3" = 1'-0"	

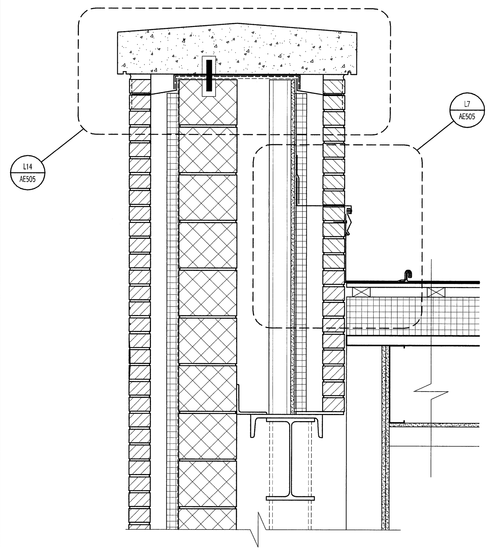

E17	SECTION DETAIL
3" = 1'-0"	

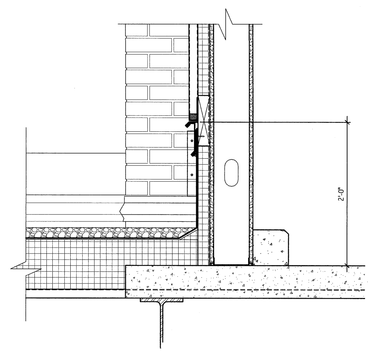

A14	SECTION DETAIL
1" = 1'-0"	

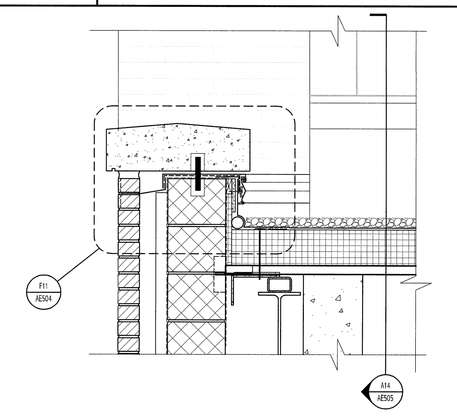

A17	SECTION DETAIL
1" = 1'-0"	

GENERAL NOTES:

1. SEE G100.1 FOR PROJECT GENERAL NOTES.

REV.	DESCRIPTION	DATE

ISSUED FOR G.M.P. & PERMITTING
4-3-09
CURRENT ISSUE STATUS:

PROJECT NORTH

SMRT
ARCHITECTURE
ENGINEERING
PLANNING
INTERIOR DESIGN
COMMISSIONING
144 Fore Street,P.O. Box 618
Portland, Maine 04104
tel. (207) 772-3846
fax. (207) 772-1070
www.smrtinc.com

MARTIN'S POINT HEALTH CARE
MEDICAL OFFICE BUILDING
PORTLAND, MAINE

EXTERIOR
SECTION DETAILS
SHEET TITLE:

SCALE:	AS NOTED	DATE:	
PROJECT MANAGER:	SLB	GRAPHIC SCALE:	0" 1"
JOB CAP/DRAWN:	TCM/TCM		
A/E OF RECORD:	SLB	SHEET No.	AE505
SMRT CAD FILE:	AE505-08139		
PROJECT No.	08139		

(c)COPYRIGHT 2009 SMRT INC

PROGRESS PRINT