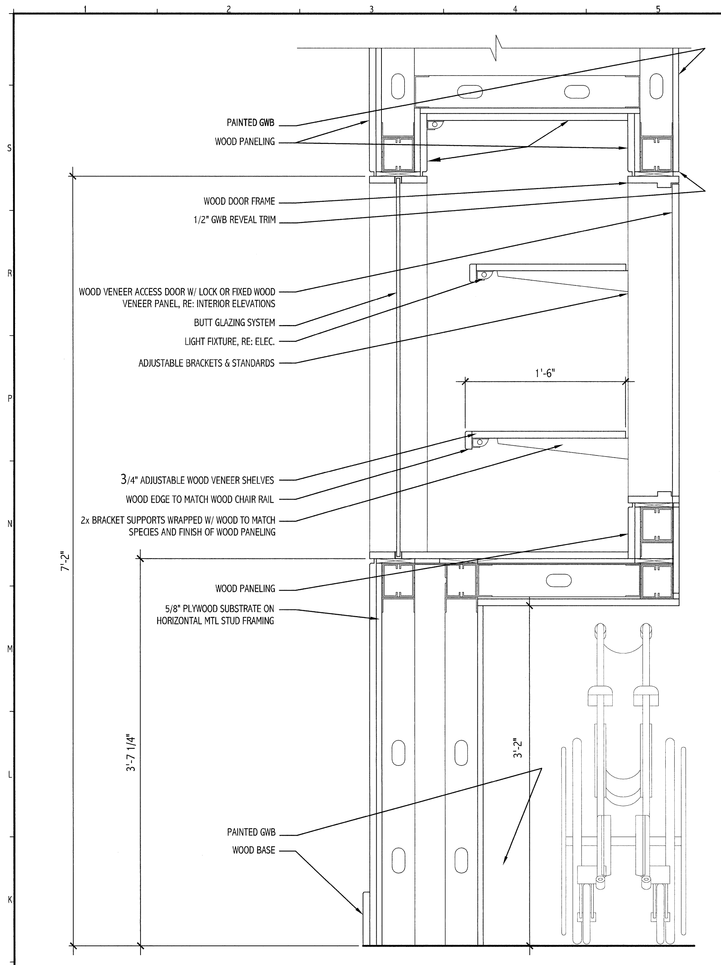

J1	SECTION @ CASEWORK
*	-

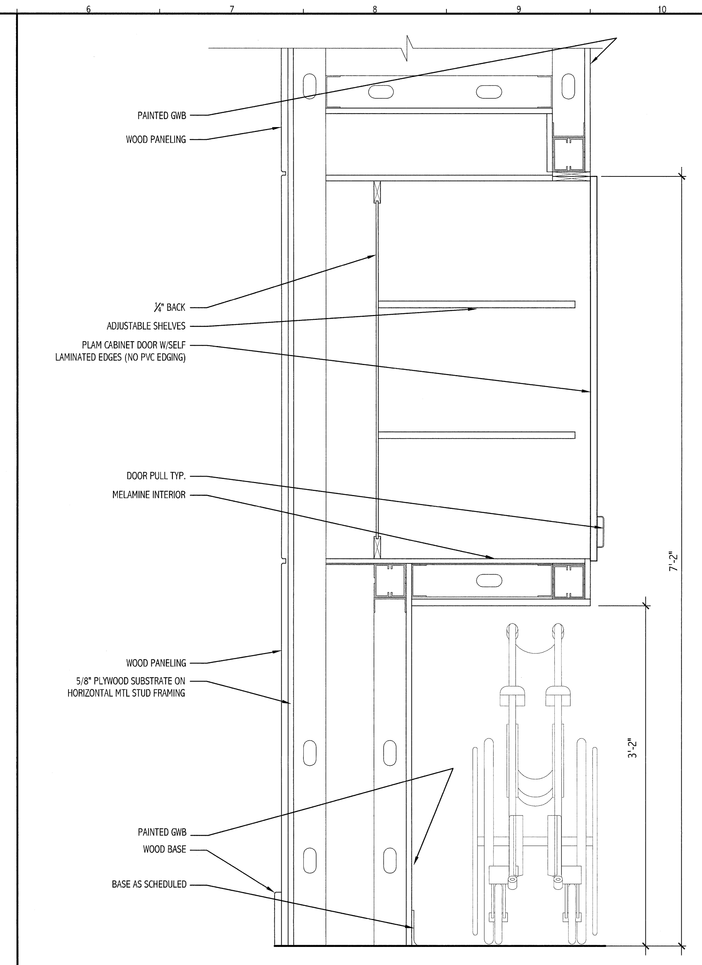

J6	SECTION @ CASEWORK
*	-

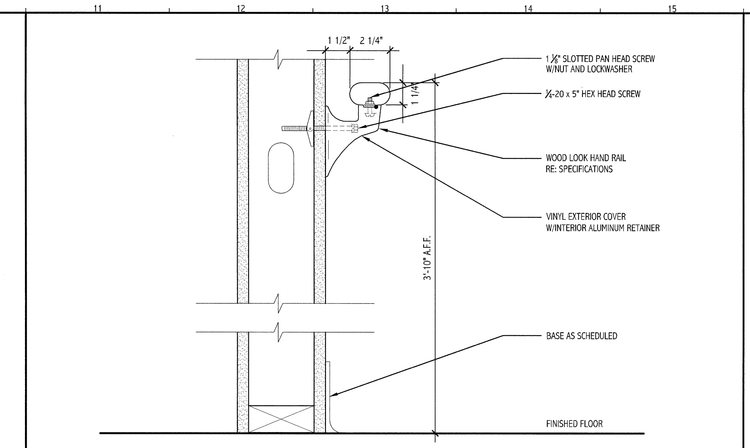

P11	SECTION @ HAND RAIL
3"=1'=0"	-

P16	-
*	-

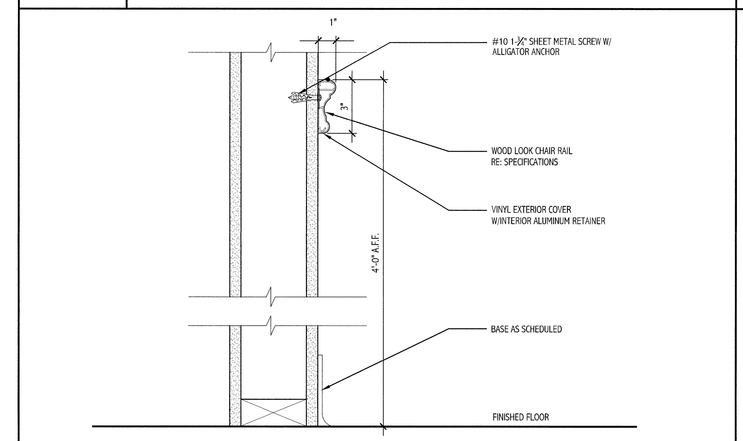

J11	SECTION @ CHAIR RAIL
3"=1'=0"	-

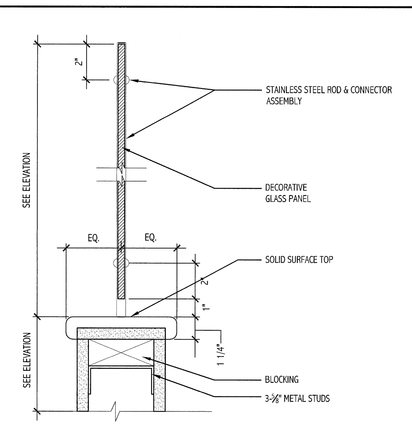

J16	DETAIL @ DECORATIVE GLAZING (TYP.)
3"=1'=0"	-

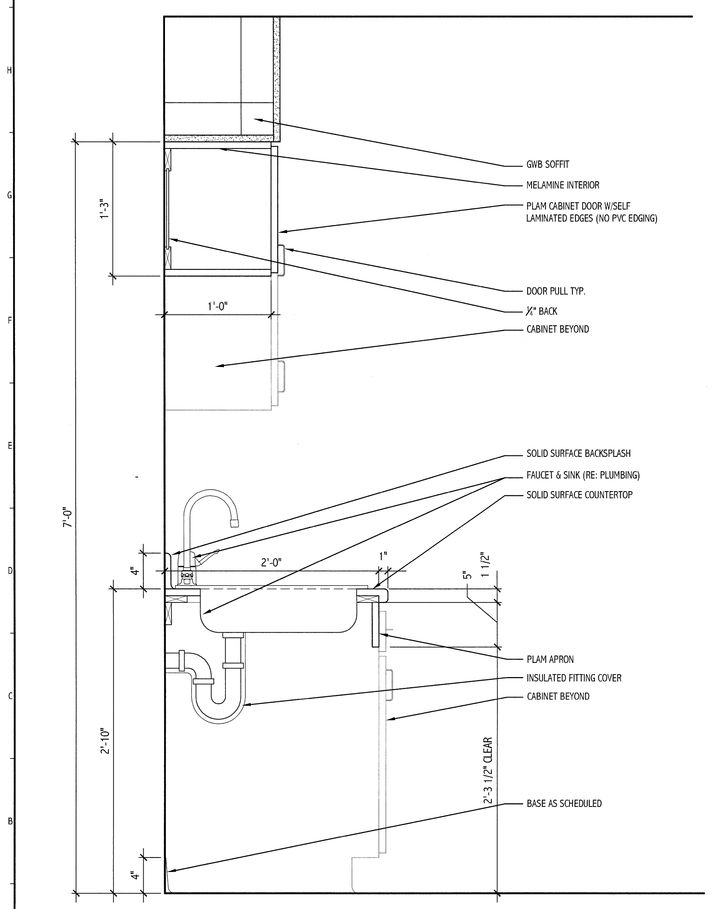

A1	SECTION @ CASEWORK
1-1/2"=1'-0"	-

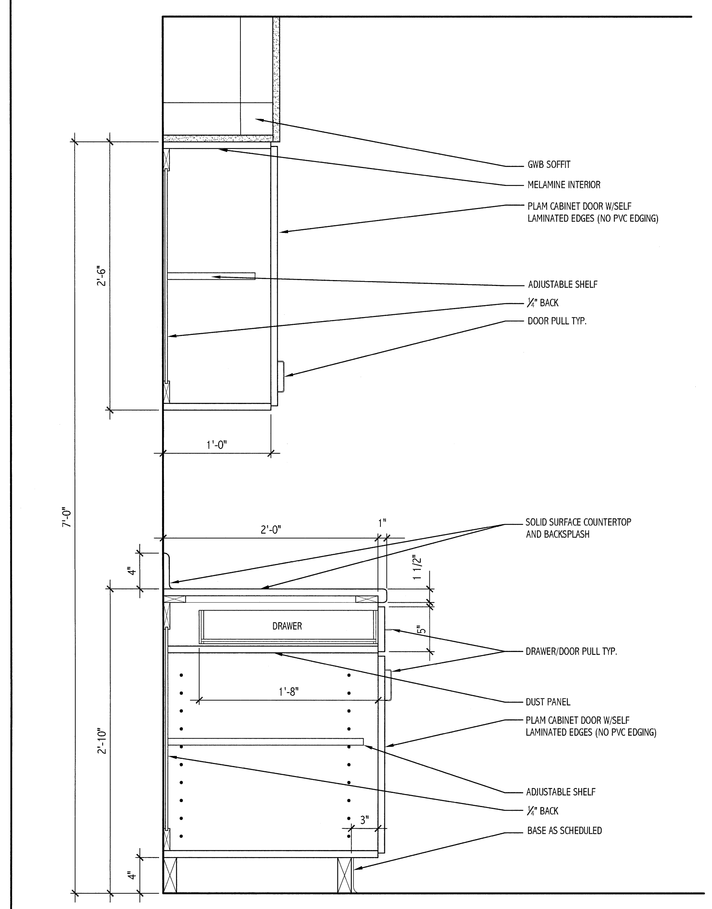

A6	SECTION @ CASEWORK
1-1/2"=1'-0"	-

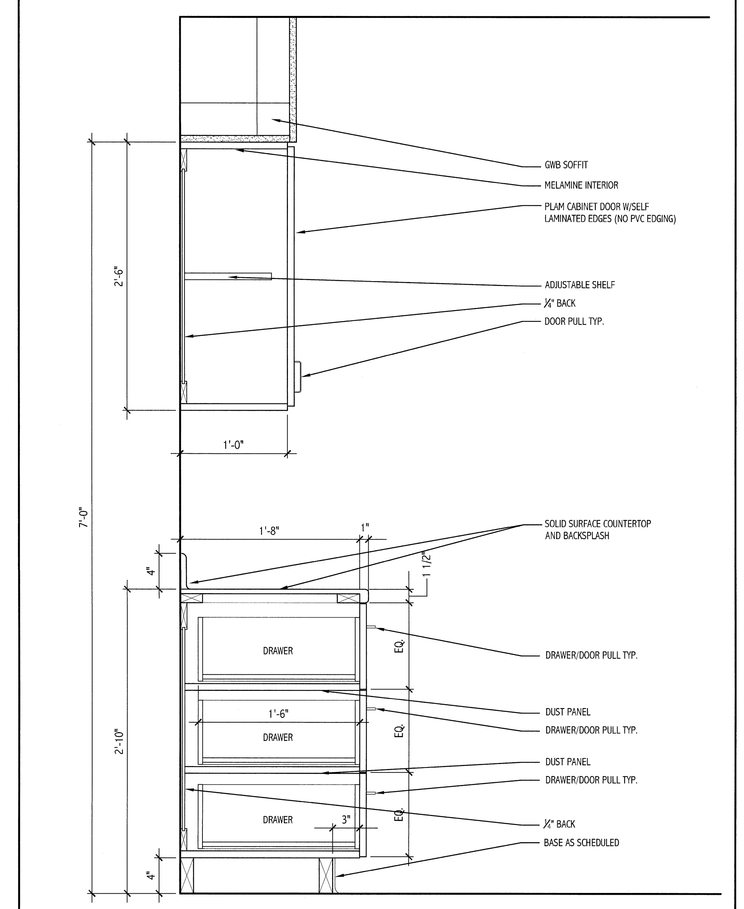

A11	SECTION @ CASEWORK
1-1/2"=1'-0"	-

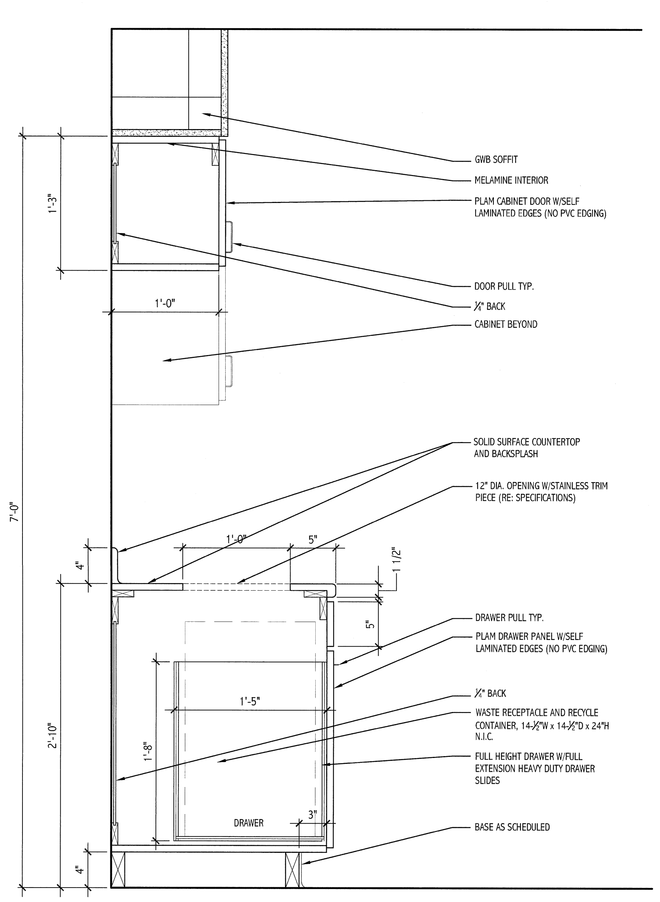

A16	SECTION @ CASEWORK
1-1/2"=1'-0"	-

GENERAL NOTES:

1. SEE G1001 FOR PROJECT GENERAL NOTES.

REV.	DESCRIPTION	DATE

ISSUED FOR G.M.P. & PERMITTING
4-3-09

CURRENT ISSUE STATUS:

PROJECT NORTH

SMRT
ARCHITECTURE
ENGINEERING
PLANNING
INTERIOR DESIGN
COMMISSIONING
144 Fore Street;P.O. Box 618
Portland, Maine 04104
tel. (207) 772-3846
fax. (207) 772-1070
www.smrtinc.com

MARTIN'S POINT HEALTH CARE
MEDICAL OFFICE BUILDING
PORTLAND, MAINE

INTERIOR ELEVATION
SECTIONS AND DETAILS
SHEET TITLE:

SCALE:	AS NOTED	DATE:	
PROJECT MANAGER:	SLB	GRAPHIC SCALE:	0" 1"
JOB CAP/DRAWN:	TCM/TCM		
A/E OF RECORD:	SLB	SHEET No.	AE541
SMRT CAD FILE:	AE541-08139		
PROJECT No.	08139		

© COPYRIGHT 2008 SMRT INC

PROGRESS PRINT