


| N1 | STAIR SECTION |
|---|---|
| 3/4" = 1'-0" | - |

| N5 | - |
|---|---|
| * | - |

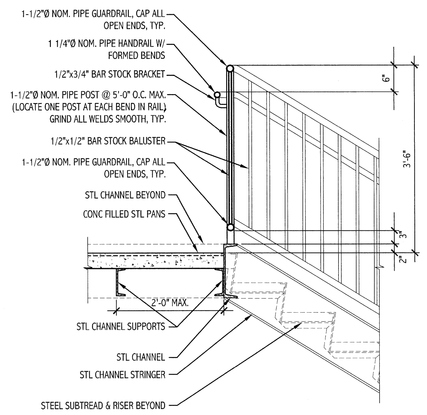


| N9 | STAIR DETAIL |
|---|---|
| 1 1/2" = 1'-0" | - |

| N13 | - |
|---|---|
| * | - |

| N17 | - |
|---|---|
| * | - |

## GENERAL NOTES:

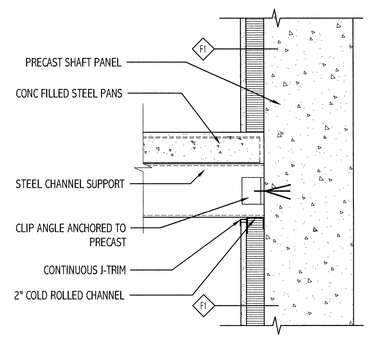1. SEE G1001 FOR PROJECT GENERAL NOTES.




| J1 | STAIR SECTION |
|---|---|
| 3/4" = 1'-0" | - |

| J5 | - |
|---|---|
| * | - |




| J9 | STAIR DETAIL |
|---|---|
| 1 1/2" = 1'-0" | - |
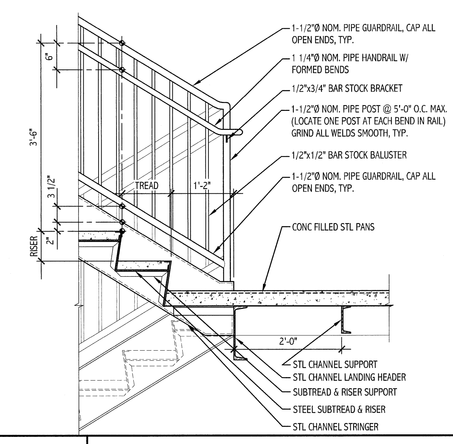
| J13 | - |
|---|---|
| * | - |

| J17 | - |
|---|---|
| * | - |

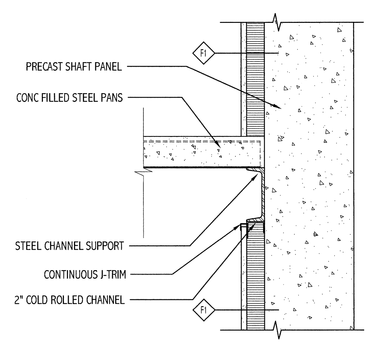


| E1 | STAIR SECTION |
|---|---|
| 3/4" = 1'-0" | - |

| E5 | - |
|---|---|
| * | - |




| E9 | STAIR DETAIL |
|---|---|
| 1 1/2" = 1'-0" | - |

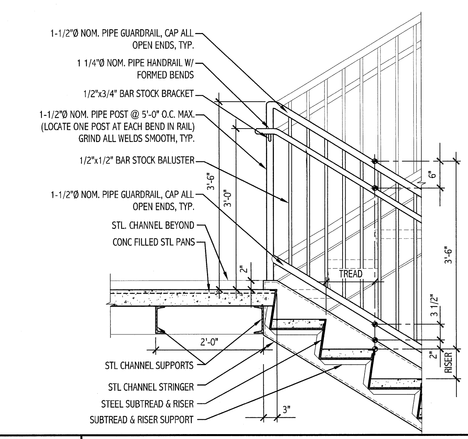


| E13 | STAIR DETAIL |
|---|---|
| 1 1/2" = 1'-0" | - |

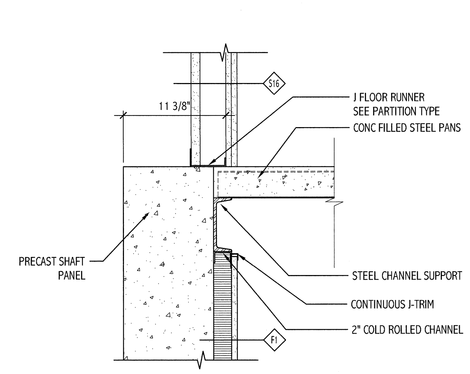


| E17 | STEEL PIPE CORNER GUARD DETAIL |
|---|---|
| 1 1/2" = 1'-0" | - |

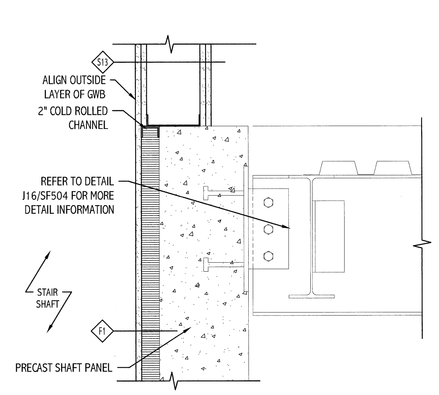


| A1 | STAIR SECTION |
|---|---|
| 3/4" = 1'-0" | - |

| A5 | STAIR SECTION |
|---|---|
| 3/4" = 1'-0" | - |

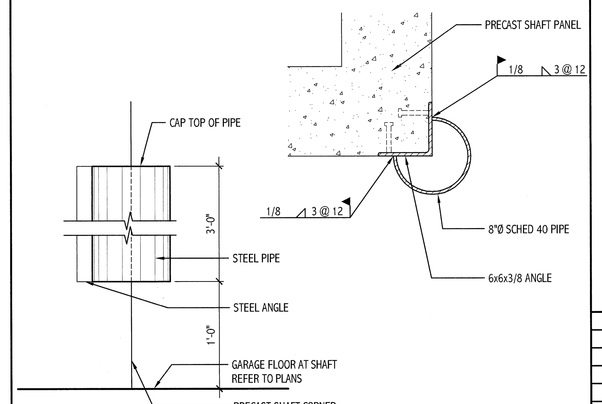


| A9 | STAIR DETAIL |
|---|---|
| 1 1/2" = 1'-0" | - |

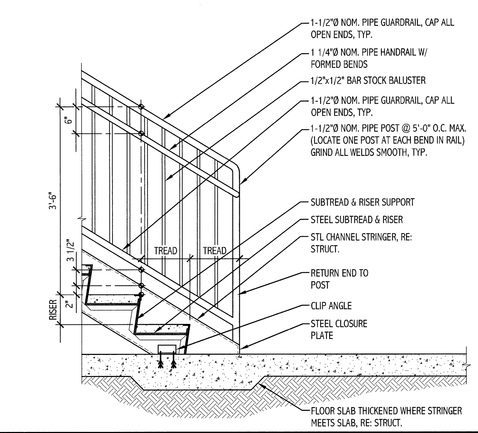


| A13 | TYPICAL HANDRAIL DETAIL |
|---|---|
| 1 1/2" = 1'-0" | - |

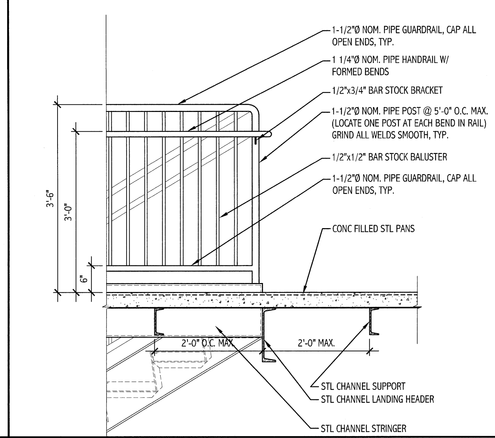


| A17 | ELEVATOR PIT LADDER |
|---|---|
| 1 1/2" = 1'-0" | - |

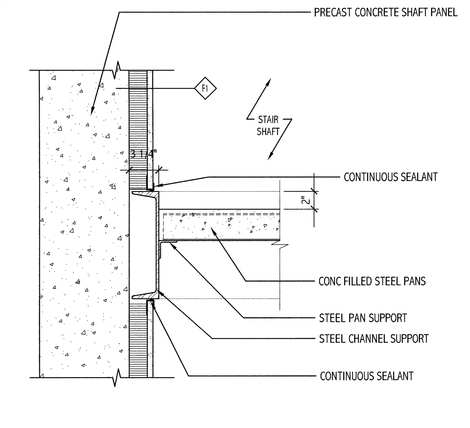


| REV. | DESCRIPTION | DATE |
|---|---|---|
| | | |

ISSUED FOR G.M.P. & PERMITTING
4-3-09

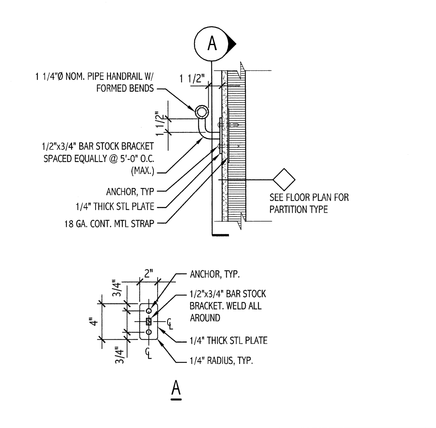CURRENT ISSUE STATUS:

PROJECT NORTH

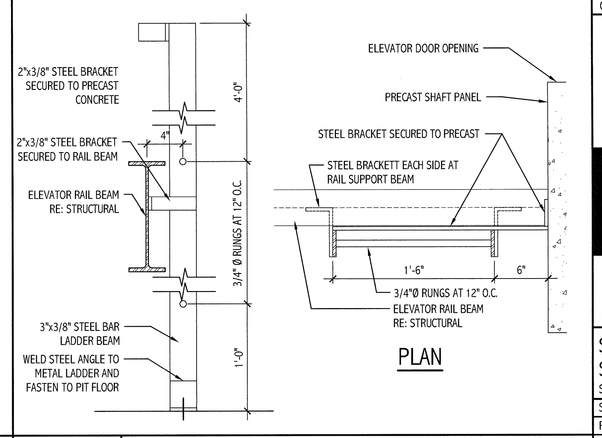
SMRT
ARCHITECTURE
ENGINEERING
PLANNING
INTERIOR DESIGN
COMMISSIONING

144 Fore Street,P.O. Box 618
Portland, Maine 04104
tel. (207) 772-3846
fax. (207) 772-1070
www.smrtinc.com


MARTIN'S POINT HEALTH CARE
MEDICAL OFFICE BUILDING
PORTLAND, MAINE

STAIR
SECTION DETAILS
SHEET TITLE:

| | | | |
|---|---|---|---|
| SCALE: | AS NOTED | DATE: | |
| PROJECT MANAGER: | SLB | GRAPHIC SCALE: | 0" 1" |
| JOB CAP./DRAWN: | TCM/DAM | | |
| A/E OF RECORD: | SLB | SHEET No. | |
| SMRT CAD FILE: | AE551-08139 | | AE551 |
| PROJECT No. | 08139 | | |

©COPYRIGHT SMRT INC

PROGRESS PRINT