N1	DOOR TYPE ELEVATIONS
3/8" = 1'-0"	

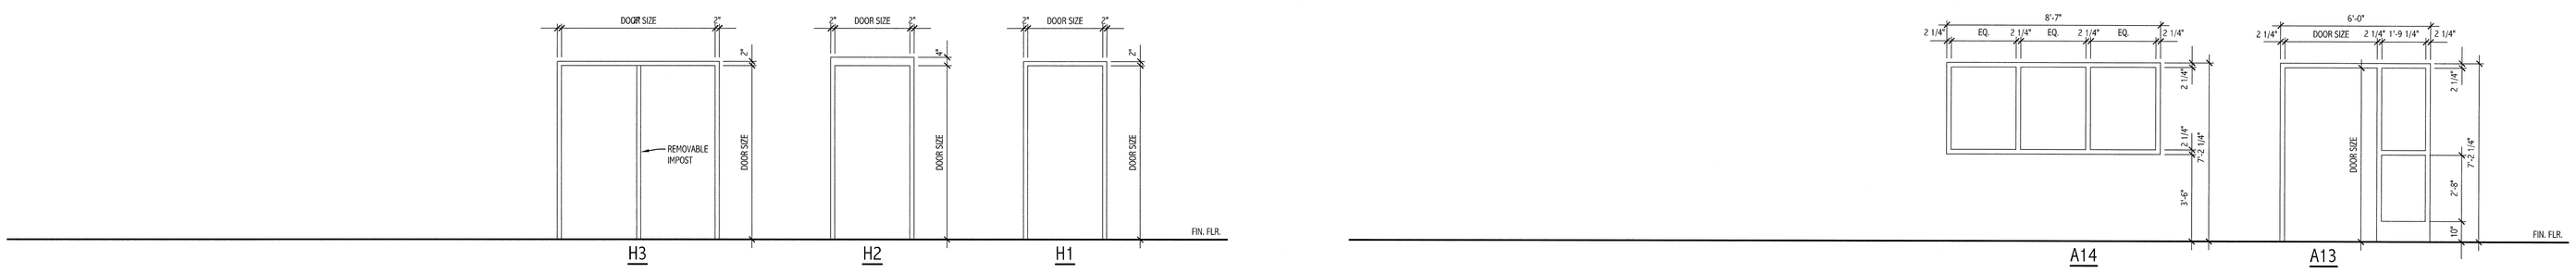

J1	HOLLOW METAL FRAME ELEVATIONS
3/8" = 1'-0"	

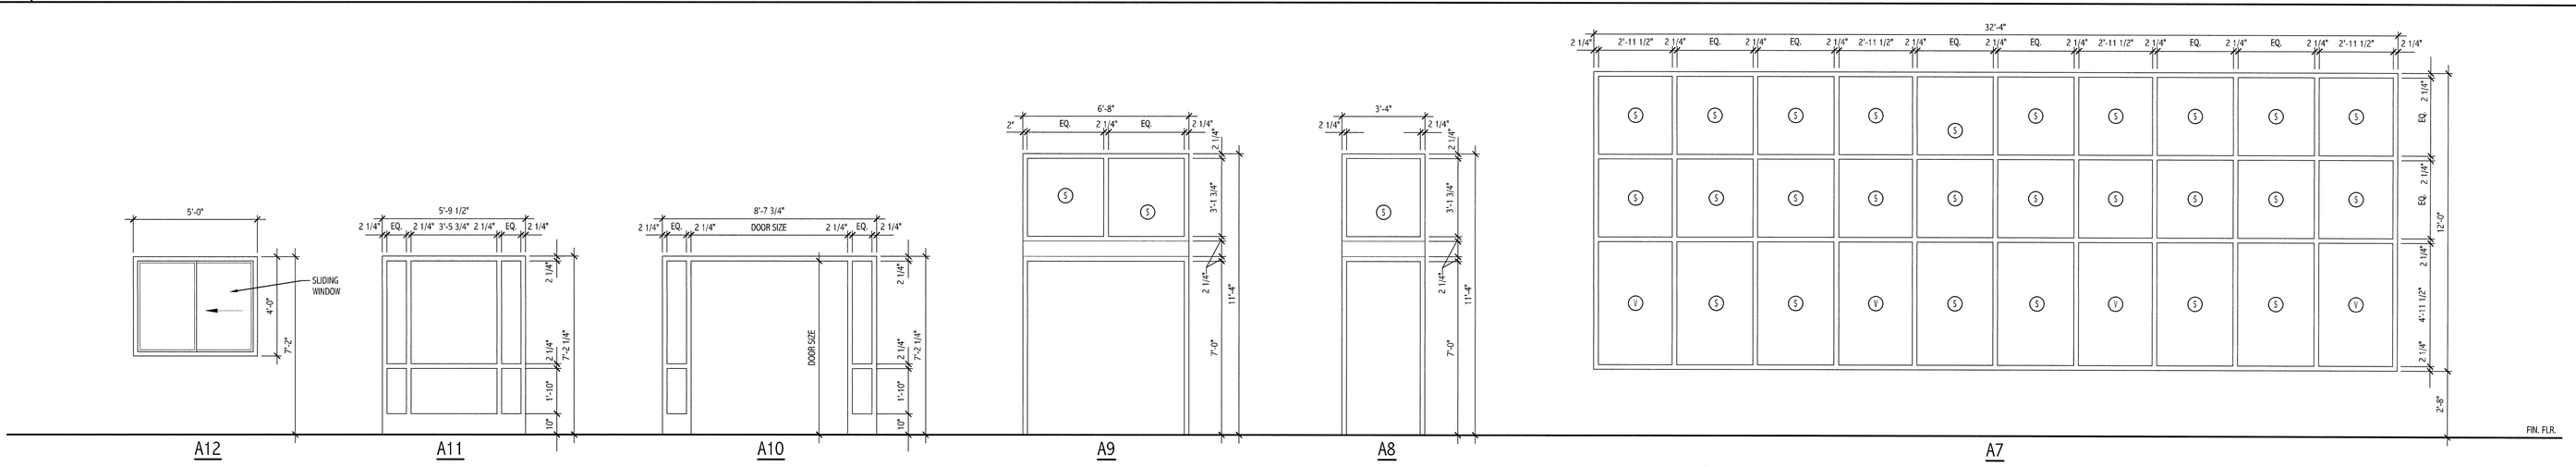

E1	ALUMINUM FRAME ELEVATIONS
3/8" = 1'-0"	

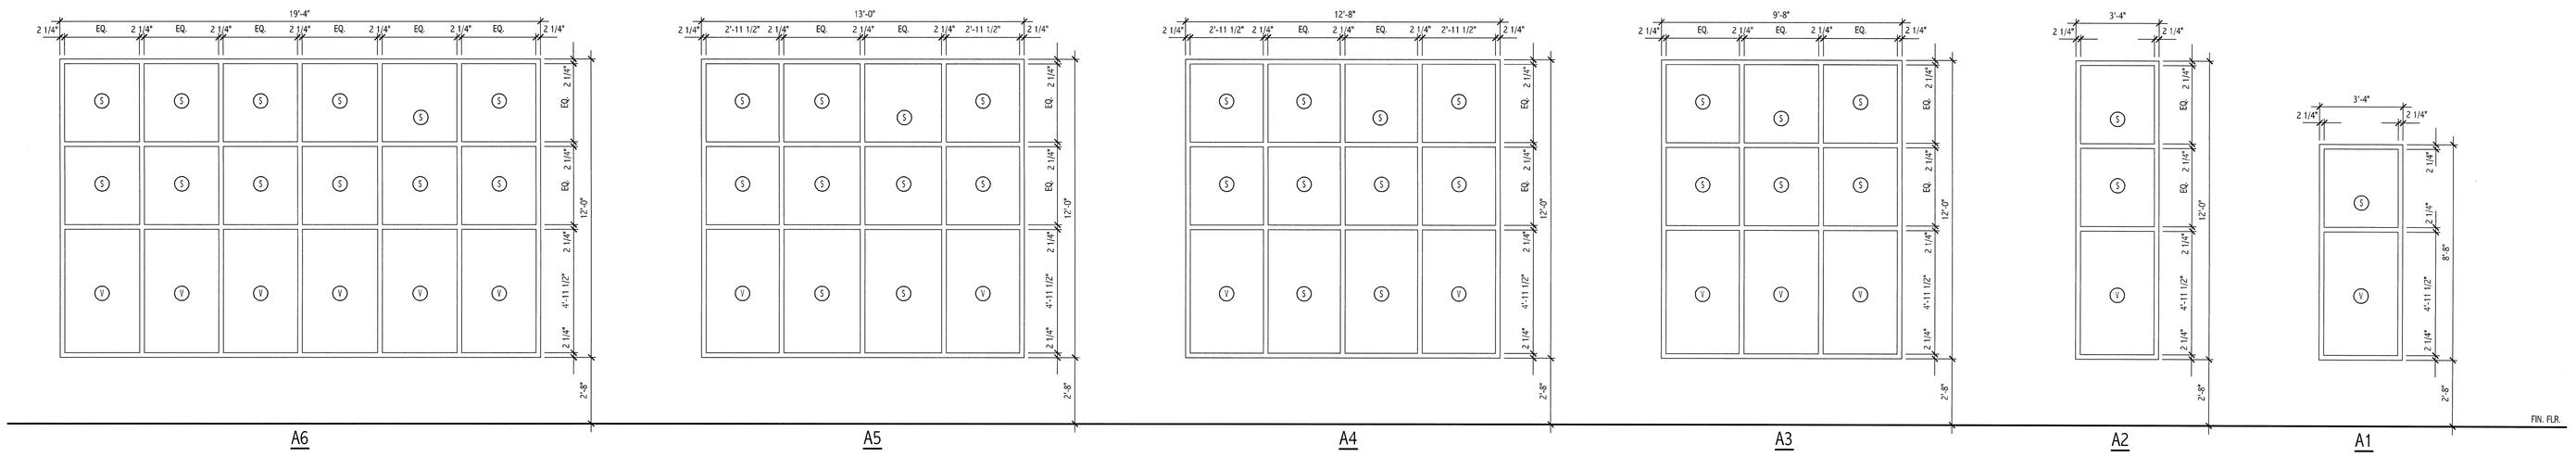

A1	ALUMINUM FRAME ELEVATIONS
3/8" = 1'-0"	-

GENERAL NOTES:

1. SEE G1001 FOR PROJECT GENERAL NOTES.

REV.	DESCRIPTION	DATE

ISSUED FOR G.M.P. & PERMITTING
4-3-09

CURRENT ISSUE STATUS:

PROJECT NORTH

SMRT
ARCHITECTURE
ENGINEERING
PLANNING
INTERIOR DESIGN
COMMISSIONING

144 Fore Street/P.O. Box 618
Portland, Maine 04104
tel. (207) 772-3846
fax. (207) 772-1070
www.smrtinc.com

MARTIN'S POINT HEALTH CARE
MEDICAL OFFICE BUILDING
PORTLAND, MAINE

DOOR & WINDOW
FRAME ELEVATIONS
SHEET TITLE:

SCALE:	AS NOTED	DATE:	
PROJECT MANAGER:	SLB	GRAPHIC SCALE:	0" 1"
JOB CAP/DRAWN:	TCM/TCM		
A/E OF RECORD:	SLB	SHEET No.	AE621
SMRT CAD FILE:	AE621-08139		
PROJECT No.	08139		

COPYRIGHT 2009 SMRT INC

PROGRESS PRINT