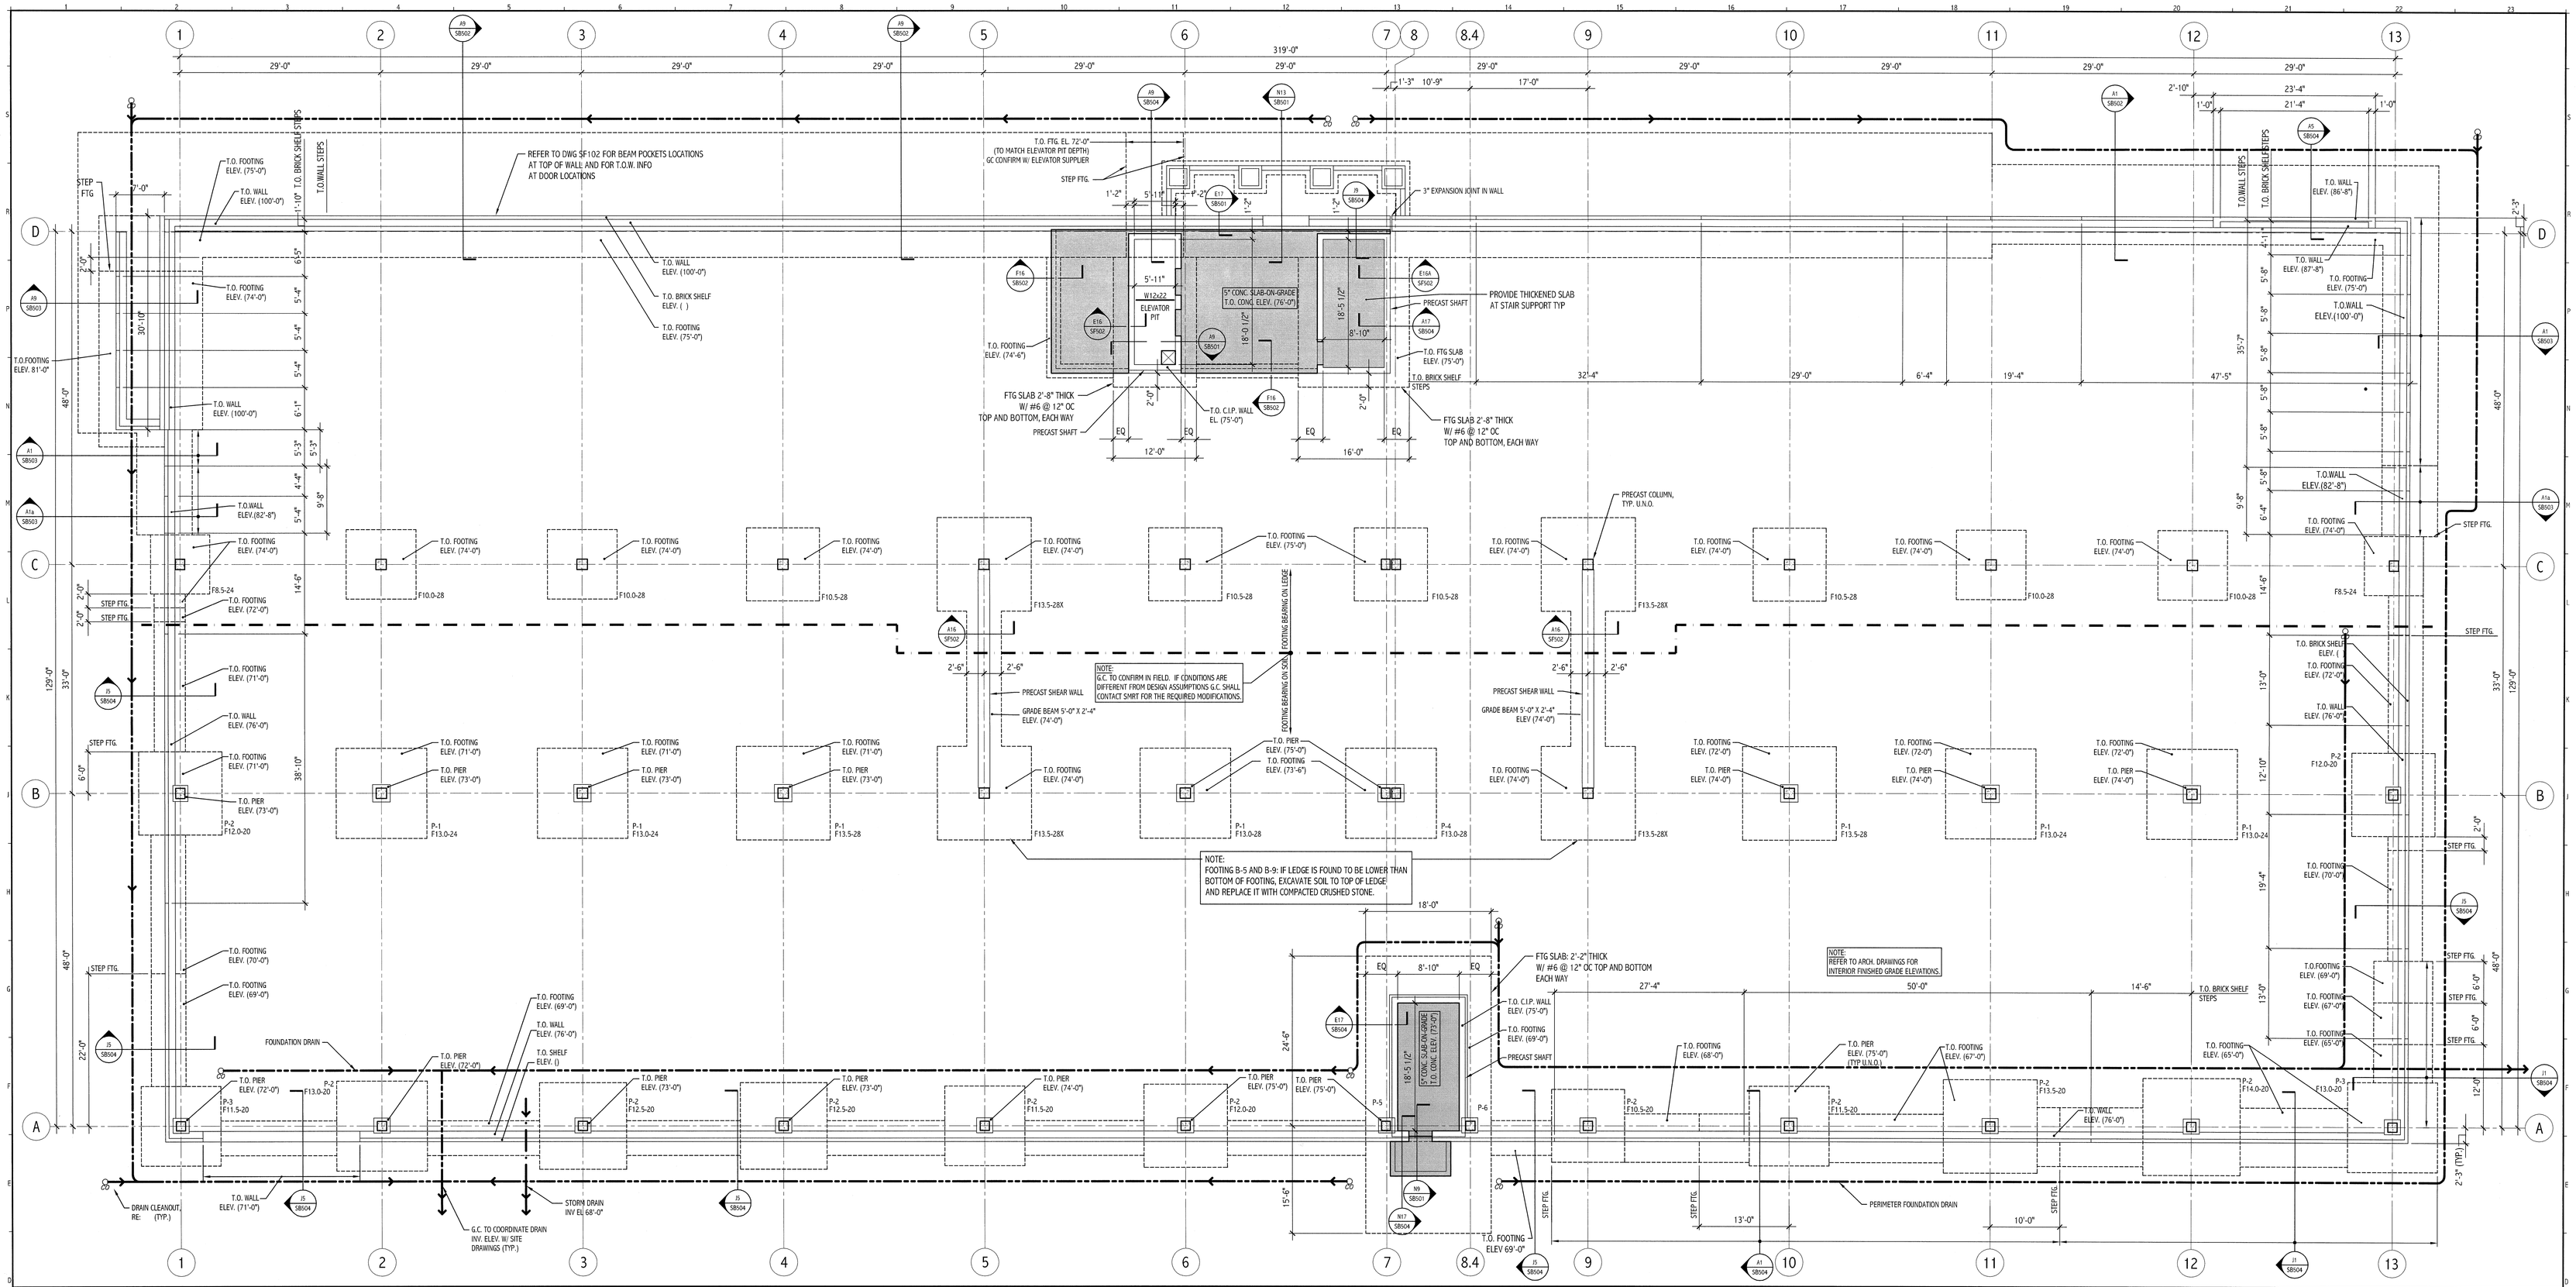

D1	FOUNDATION PLAN
1/8" = 1'-0"	-

NOTES:

1. FOR GENERAL NOTES SEE SG001.
2. FLOOR REFERENCE ELEVATION (76'-0") = USGS ELEVATION 43.0'.
3. TOP OF WALL/COLUMN FOOTINGS SHALL BE 4'-6" MIN. BELOW FINISH GRADE U.N.O.
4. REFER TO WALL SECTIONS AND PIER DETAILS FOR T.O. WALL ELEVATIONS & DETAILS U.N.O.
5. F- DENOTES FOOTING SIZE. SEE FOOTING SCHEDULE J17/SB501 FOR SIZE AND REINFORCING.
6. P- DENOTES PIER TYPE. SEE PIER DETAILS FOR SIZE AND REINFORCEMENT.
7. PROVIDE CONTROL JOINTS IN FOUNDATION WALLS PER E1/SB501. CONSTRUCTION JOINTS AS DETAILED ON A1/SB501 MAY BE SUBSTITUTES FOR CONTROL JOINTS AT THE CONTRACTOR'S OPTION.
8. REINFORCE SLAB-ON-GRADE AS SHOWN ON SG001, SLAB-ON-GRADE NOTES.
9. REFER TO ARCHITECTURAL AND MECHANICAL DRAWINGS FOR LOCATIONS AND DIMENSIONS OF SLAB RECESSES, CONCRETE PADS, AND SLAB TRENCHES. COORDINATE LOCATION OF PIPE PENETRATIONS WITH PLUMBING DRAWINGS.

NOTES (cont'd.):

10. ANCHOR BOLTS AND OTHER CONNECTION REQUIREMENTS AT BOTTOM OF PRECAST COLUMNS AND PRECAST SHAFT WALLS TO BE SPECIFIED BY PRECAST FABRICATOR. CONCRETE PIERS/FOOTINGS DIMENSIONS OR REINFORCING MAY HAVE TO BE REVISED TO ACCOMODATE PRECAST CONNECTION REQUIREMENTS.

GENERAL NOTES:

1. SEE GI001 FOR PROJECT GENERAL NOTES.

REV.	DESCRIPTION	DATE
0	-	00-00-00

ISSUED FOR G.M.P. & PERMITTING
4-3-09

CURRENT ISSUE STATUS:

PROJECT NORTH

SMRT
ARCHITECTURE
ENGINEERING
PLANNING
INTERIOR DESIGN
COMMISSIONING
144 Fore Street|P.O. Box 618
Portland, Maine 04104
tel. (207) 772-3846
fax. (207) 772-1070
www.smrtinc.com

MARTIN'S POINT HEALTH CARE
MEDICAL OFFICE BUILDING
PORTLAND, MAINE

FOUNDATION PLAN

SHEET TITLE:

SCALE:	AS NOTED	DATE:	
PROJECT MANAGER:	SLB	GRAPHIC SCALE:	0" 1"
JOB CAP/DRAWN:	TCH/AFP		
A/E OF RECORD:	JSW	SHEET No.	SB101
SMRT CAD FILE:	SB101-08139		
PROJECT No.	08139		

© COPYRIGHT 2008 SMRT INC

PROGRESS PRINT