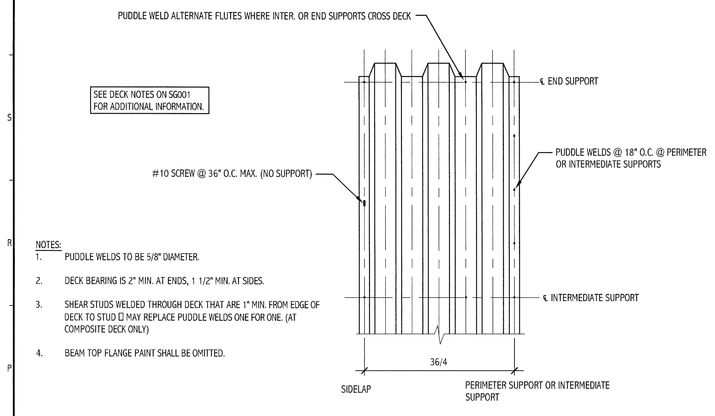

N1	TYPICAL FLOOR DECK ATTACHMENT
NTS	SF101

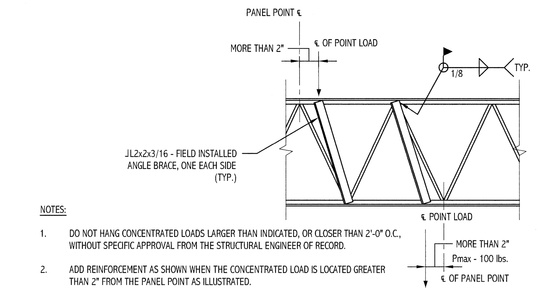

N6	TYPICAL JOIST REINFORCEMENT AT CONCENTRATED LOADS
3/4" = 1'-0"	SF101

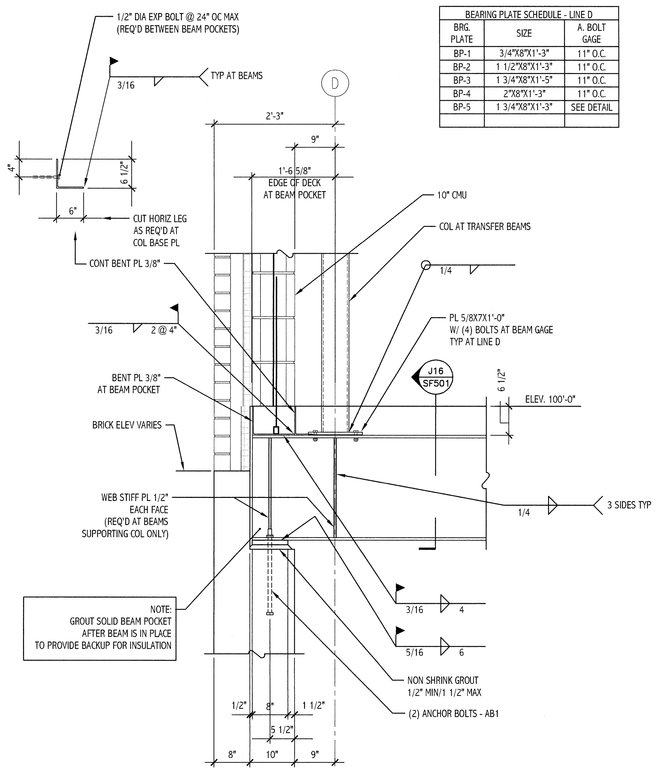

BEARING PLATE SCHEDULE - LINE D		
BRG. PLATE	SIZE	A. BOLT GAGE
BP-1	3/4"X8"X1'-3"	11" O.C.
BP-2	1 1/2"X8"X1'-3"	11" O.C.
BP-3	1 3/4"X8"X1'-5"	11" O.C.
BP-4	2"X8"X1'-3"	11" O.C.
BP-5	1 3/4"X8"X1'-3"	SEE DETAIL

J11	TYPICAL BEAM BEARING PLATE DETAIL
3/4" = 1'-0"	SF101

N16	-
-	-

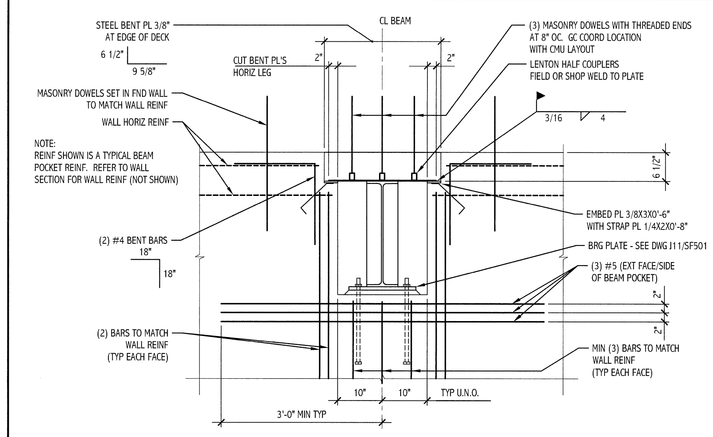

J16	TYPICAL BEAM POCKET @ LINE D
3/4" = 1'-0"	SF101

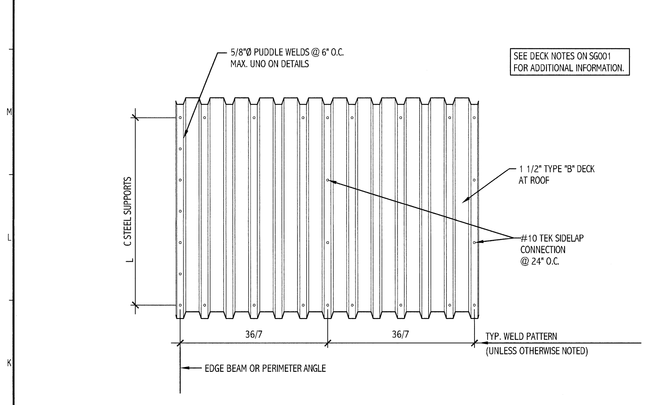

J1	TYPICAL ROOF DECK ATTACHMENT (U.N.O.)
NTS	SF101

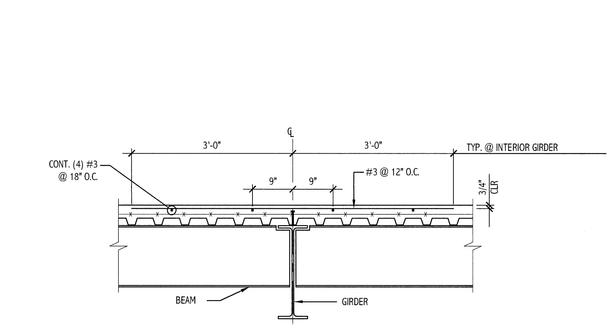

J6	TYPICAL DETAIL @ FLOOR GIRDERS
3/4" = 1'-0"	SF101

NOTES:	
1.	GUARANTEE ALL WORK FOR ONE YEAR.
2.	SEE SG001 FOR PROJECT GENERAL NOTES.

0	-	00-00-00
REV.	DESCRIPTION	DATE

ISSUED FOR G.M.P. & PERMITTING
4-3-09
CURRENT ISSUE STATUS:

SMRT
ARCHITECTURE
ENGINEERING
PLANNING
INTERIOR DESIGN
COMMISSIONING
144 Fore Street/P.O. Box 618
Portland, Maine 04104
tel. (207) 772-3846
fax. (207) 772-1070
www.smrtinc.com

MARTIN'S POINT HEALTH CARE
MEDICAL OFFICE BUILDING
PORTLAND, MAINE

TYPICAL FRAMING
SECTIONS AND DETAILS
SHEET TITLE:

SCALE:	AS NOTED	DATE:	
PROJECT MANAGER:	SLB	GRAPHIC SCALE:	0" 1"
JOB CAP/DRAWN:	WSM		
A/E OF RECORD:	JSW	SHEET No.	
SMRT CAD FILE:	SF501-08139	SF501	
PROJECT No.	08139		

PROGRESS PRINT

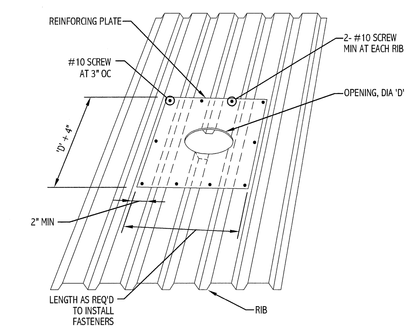

E1	TYPICAL ROOF DECK REINFORCEMENT
NTS	SF101

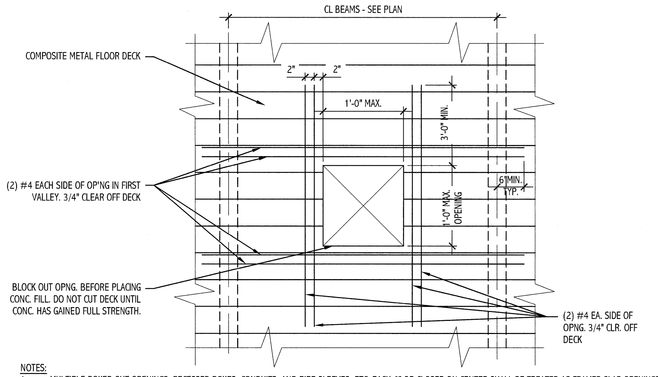

E6	TYPICAL UNFRAMED OPENING IN FLOOR DECK
NTS	SF101

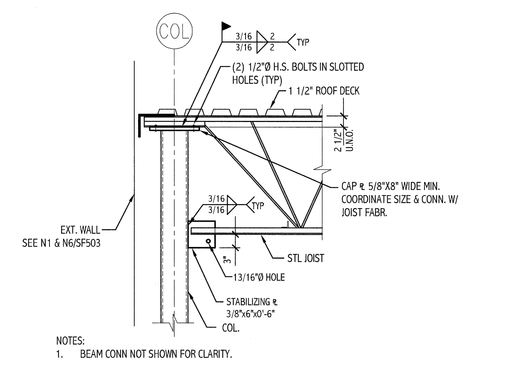

E11	TYP. TIE JOIST DETAIL
3/4" = 1'-0"	SF101

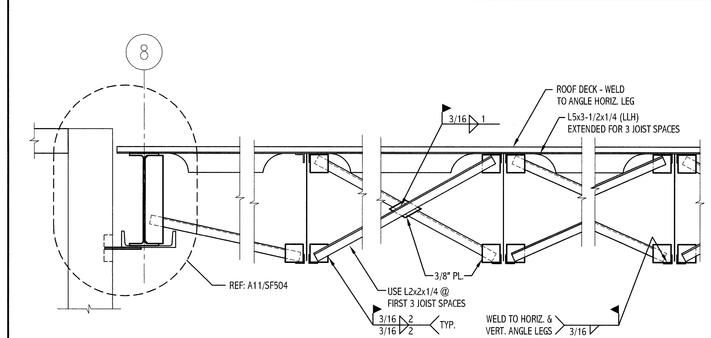

E16	SECTION
3/4" = 1'-0"	SF101

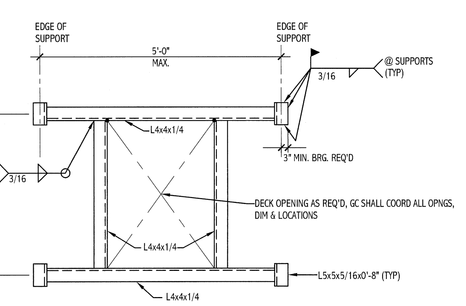

A1	TYPICAL ROOF OPENING FRAME
3/4" = 1'-0"	SF101

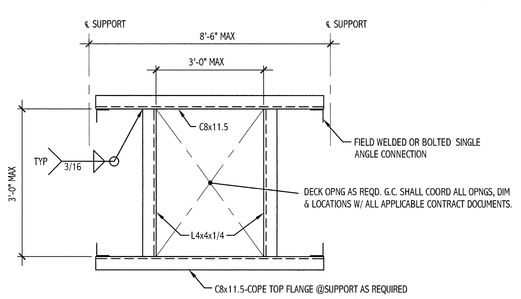

A6	TYPICAL FLOOR OPENING FRAME
3/4" = 1'-0"	SF101

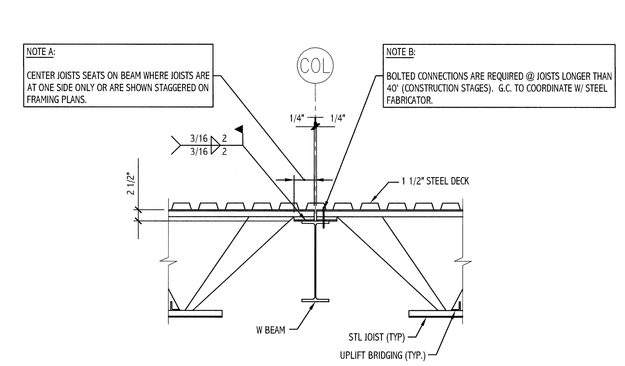

A11	TYPICAL JOIST BEARING @ STEEL FRAMING
3/4" = 1'-0"	SF101

A16	-
-	-