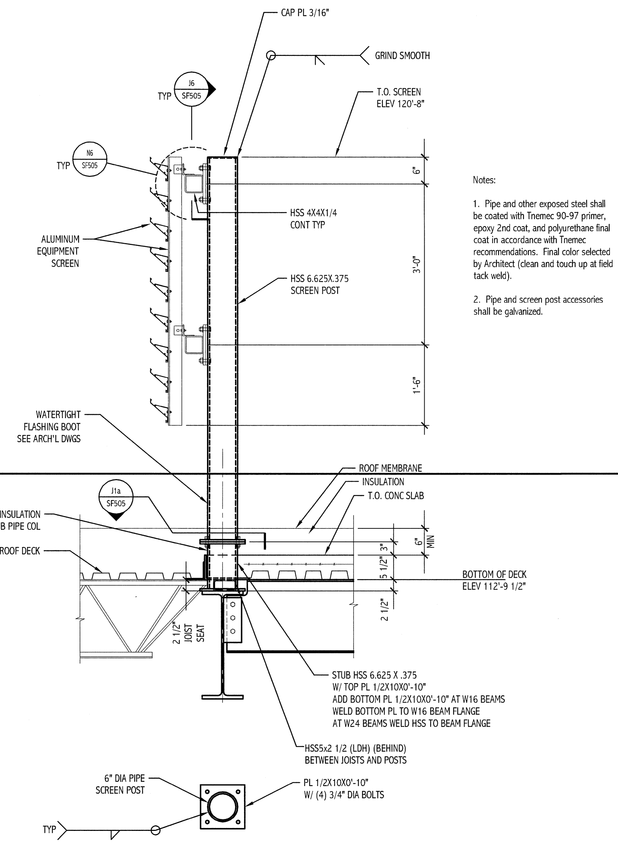

Notes:

1. Pipe and other exposed steel shall be coated with Tnemec 90-97 primer, epoxy 2nd coat, and polyurethane final coat in accordance with Tnemec recommendations. Final color sellected by Architect (clean and touch up at field tack weld).

2. Pipe and screen post accessories shall be galvanized.

SECTION J1a

J1	DETAIL AT ROOF SCREEN
3/4"=1'-0"	-

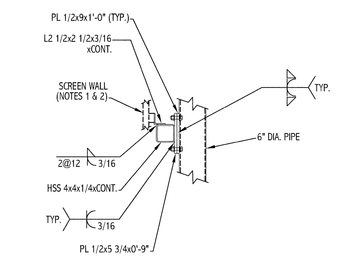

NOTES:

1. Screen wall fasteners shall be as specified by screen wall fabricator (field drill fastener holes).

2. Total self-weight of screen wall shall not exceed 6 psf.

N6	DETAIL
3/4"=1'-0"	-

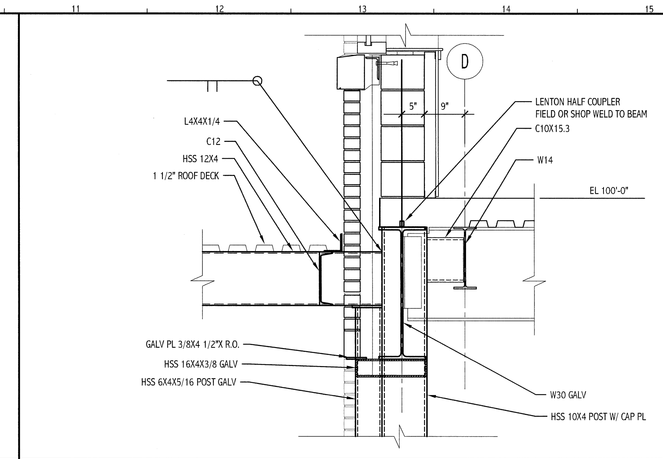

N11	SECTION
3/4"=1'-0"	SF102

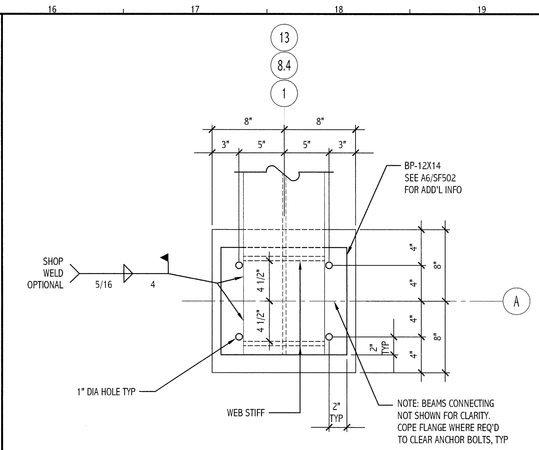

N16	DETAIL - BEARING PLATE ORIENTATION
1 1/2"=1'-0"	SF101

NOTES:

1. SEE SG001 FOR PROJECT GENERAL NOTES
2. SEE SG001 FOR PROJECT GENERAL NOTES.

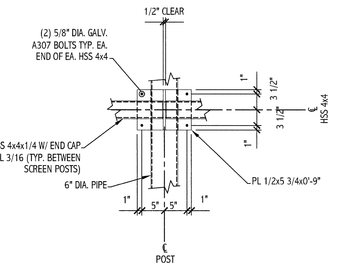

J6	DETAIL
3/4"=1'-0"	-

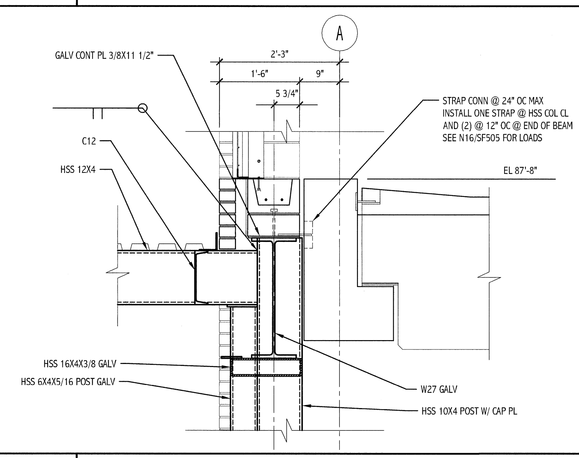

J11	SECTION
3/4"=1'-0"	SF101

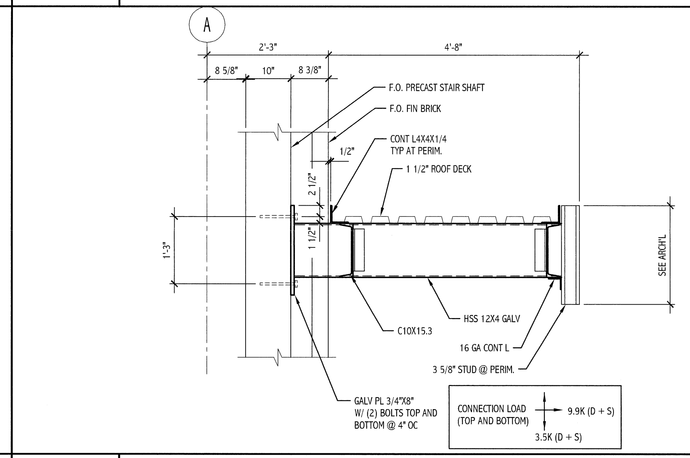

J16	SECTION
3/4"=1'-0"	SF101

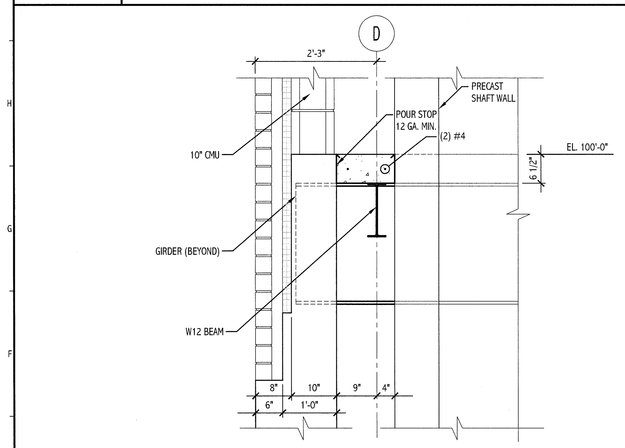

E1	SECTION
3/4"=1'-0"	-

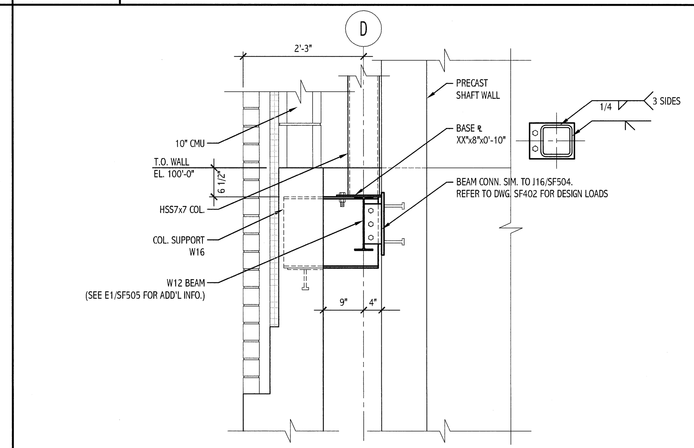

E6	SECTION
3/4"=1'-0"	-

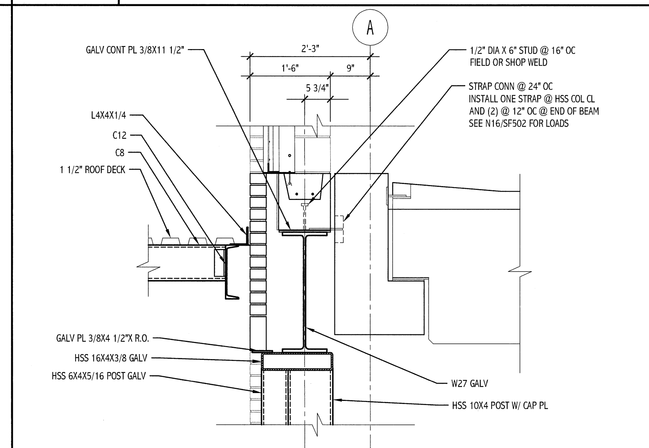

E11	SECTION
3/4"=1'-0"	SF101

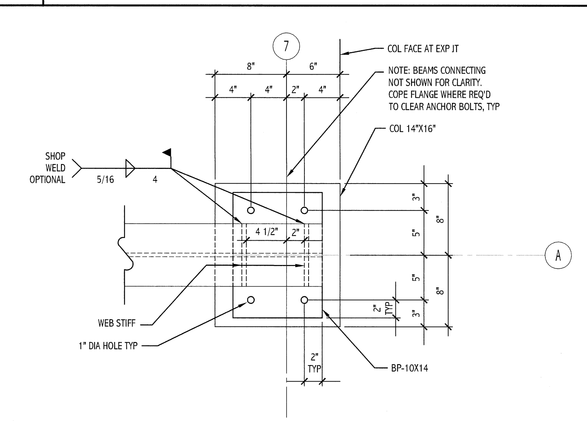

E16	BEARING PLATE - TYPE BP-10X14
1 1/2"=1'-0"	SF101

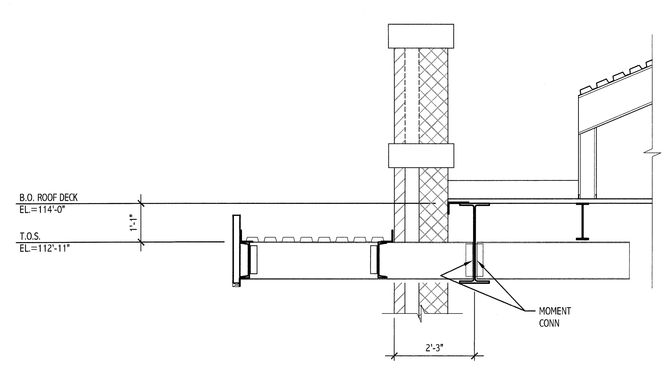

A1	SECTION
1/2"=1'-0"	-

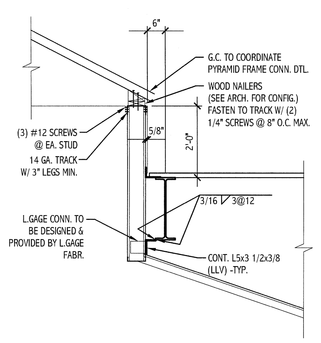

A6	SECTION
1/2"=1'-0"	-

A11	-
-	-

REV.	DESCRIPTION	DATE
0	-	00-00-00

ISSUED FOR G.M.P. & PERMITTING
4-3-09

CURRENT ISSUE STATUS:

SMRT
ARCHITECTURE
ENGINEERING
PLANNING
INTERIOR DESIGN
COMMISSIONING

144 Fore Street/P.O. Box 618
Portland, Maine 04104
tel. (207) 772-3846
fax. (207) 772-1070
www.smrtinc.com

MARTIN'S POINT HEALTH CARE
MEDICAL OFFICE BUILDING
PORTLAND, MAINE

FRAMING
SECTIONS AND DETAILS
SHEET TITLE:

SCALE:	AS NOTED	DATE:	
PROJECT MANAGER:	SLB	GRAPHIC SCALE:	0" 1"
JOB CAP/DRAWN:	AFP		
A/E OF RECORD:	JSW	SHEET No.	SF505
SMRT CAD FILE:	SF505-08139		
PROJECT No.	08139		

©COPYRIGHT 2009 SMRT, INC.

PROGRESS PRINT