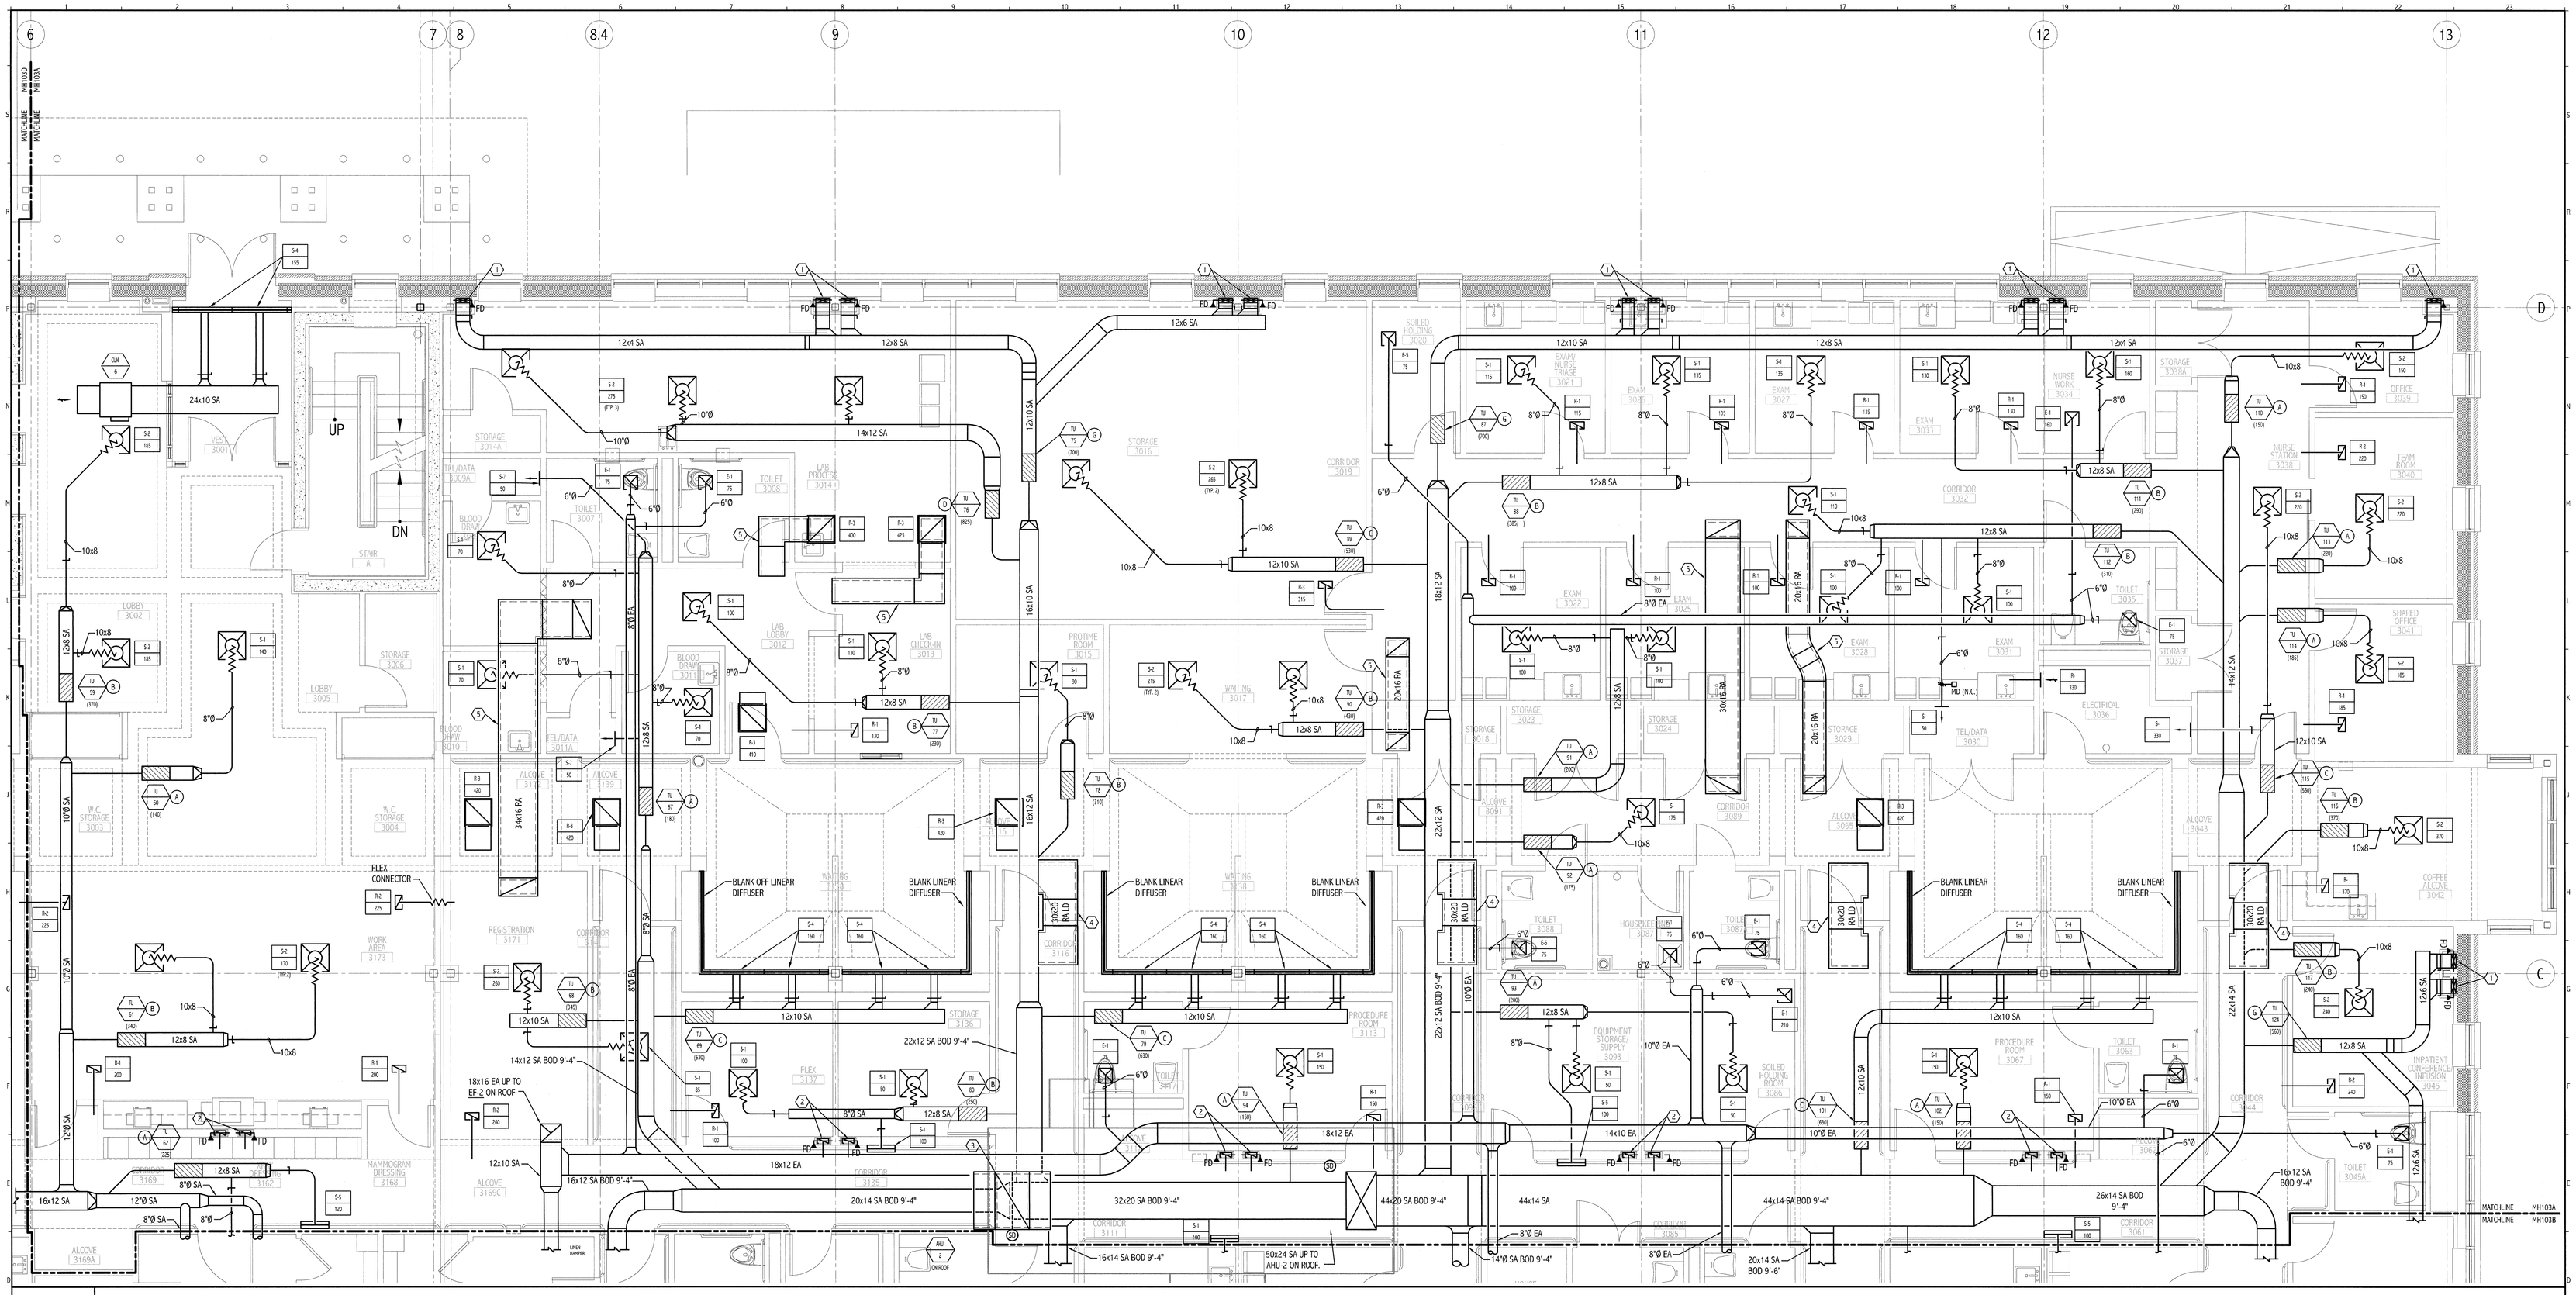

D1 THIRD LEVEL ENLARGED PARTIAL FLOOR PLAN - AREA A

1/4" = 1'-0"

NOTES:

1. SEE G001 FOR PROJECT GENERAL NOTES
2. SEE SHEET M-001 FOR LEGEND AND ABBREVIATIONS.

KEYED NOTES:

1. 12x4 SA DOWN IN WALL TO SECOND FLOOR CEILING PLENUM, BALANCED TO 140 CFM. 12x4 SA OPEN ENDED DUCT WITH WIRE MESH SCREEN.
2. 10x6 RA DOWN IN WALL TO SECOND FLOOR CEILING PLENUM, BALANCED TO 185 CFM. 10x6 RA OPEN ENDED DUCT WITH WIRE MESH SCREEN.
3. 50x30 RA LD UP TO AHU-2 ON ROOF. SPLIT RA DUCT INTO (2) 50x15 RA LD OPEN ENDED DUCT AS INDICATED ON DRAWINGS.
4. RETURN AIR TRANSFER DUCT SHALL BE MOUNTED APPROXIMATELY 11'-0" ABOVE FINISHED FLOOR. THE DUCT SHALL BE MOUNTED BETWEEN JOISTS, COORDINATE WITH STRUCTURAL FRAMING.
5. RETURN AIR TRANSFER DUCT COORDINATE WITH STRUCTURAL FRAMING.

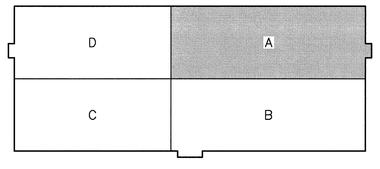

A15 KEY PLAN

N.T.S. -

REV.	DESCRIPTION	DATE

ISSUED FOR G.M.P. & PERMITTING
4-3-09

CURRENT ISSUE STATUS:

PROJECT NORTH

SMRT
ARCHITECTURE
ENGINEERING
PLANNING
INTERIOR DESIGN
COMMISSIONING
144 Fore Street,P.O. Box 618
Portland, Maine 04104
tel. (207) 772-3846
fax. (207) 772-1070
www.smrtinc.com

MARTIN'S POINT HEALTH CARE
MEDICAL OFFICE BUILDING
PORTLAND, MAINE

THIRD LEVEL: MEDICAL OFFICES
AREA 'A' HVAC DUCTWORK PLAN
SHEET TITLE:

SCALE:	AS NOTED	DATE:	
PROJECT MANAGER:	SLB	GRAPHIC SCALE:	0" 1"
JOB CAP/DRAWN:	TCM/BAL		
A/E OF RECORD:	TAC	SHEET No.	
SMRT CAD FILE:	MH103A-08139		MH103A
PROJECT No.	08139		

©COPYRIGHT 2008 SMRT INC

PROGRESS PRINT