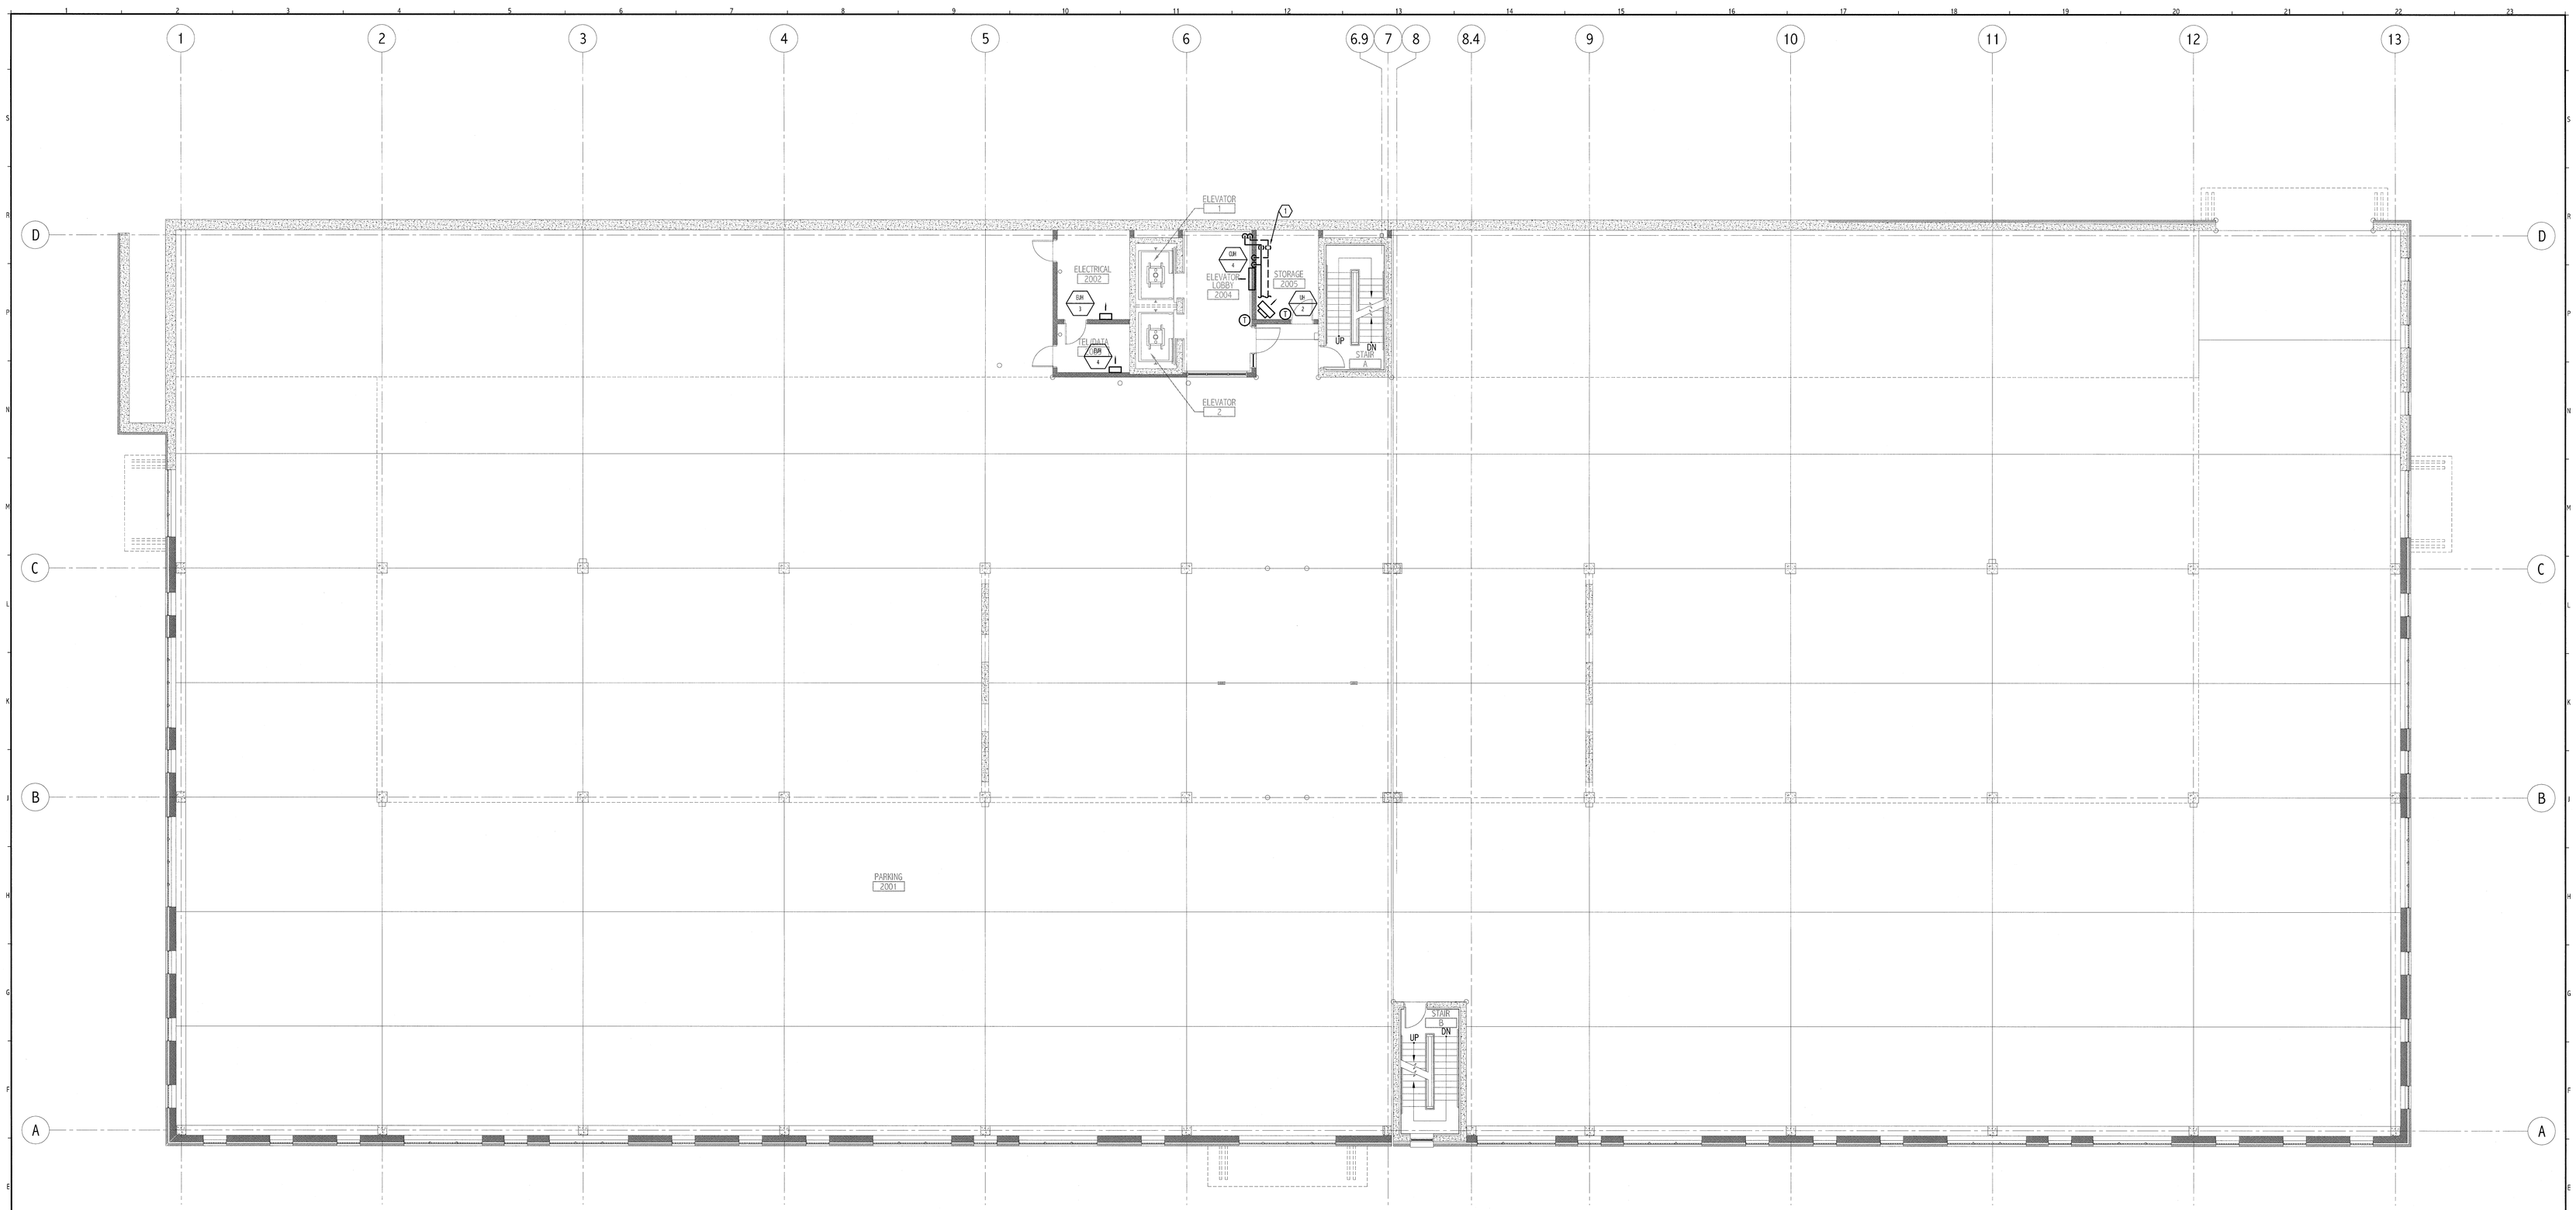

D1	SECOND LEVEL FLOOR PLAN
1/8" = 1'-0"	-

NOTE:

1. SEE G001 FOR PROJECT GENERAL NOTES
2. SEE SHEET M-001 FOR LEGEND AND ABBREVIATIONS.

KEYED NOTES:

1. 3/4" HWS/R DOWN THROUGH FLOOR TO WATER ENTRY ROOM 1005 BELOW.

REV.	DESCRIPTION	DATE

ISSUED FOR G.M.P. & PERMITTING
4-3-09

CURRENT ISSUE STATUS:

PROJECT NORTH

SMRT
ARCHITECTURE
ENGINEERING
PLANNING
INTERIOR DESIGN
COMMISSIONING

144 Fore Street,P.O. Box 618
Portland, Maine 04104
tel. (207) 772-3846
fax. (207) 772-1070
www.smrtinc.com

MARTIN'S POINT HEALTH CARE
MEDICAL OFFICE BUILDING
PORTLAND, MAINE

SECOND LEVEL: PARKING GARAGE
HVAC PIPING PLAN
SHEET TITLE:

SCALE:	AS NOTED	DATE:	
PROJECT MANAGER:	SLB	GRAPHIC SCALE:	0" 1"
JOB CAP/DRAWN:	TCM/DIL		
A/E OF RECORD:	TAC	SHEET No.	
SMRT CAD FILE:	MP102-08139		MP102
PROJECT No.	08139		

COPYRIGHT 2009 SMRT

PROGRESS PRINT