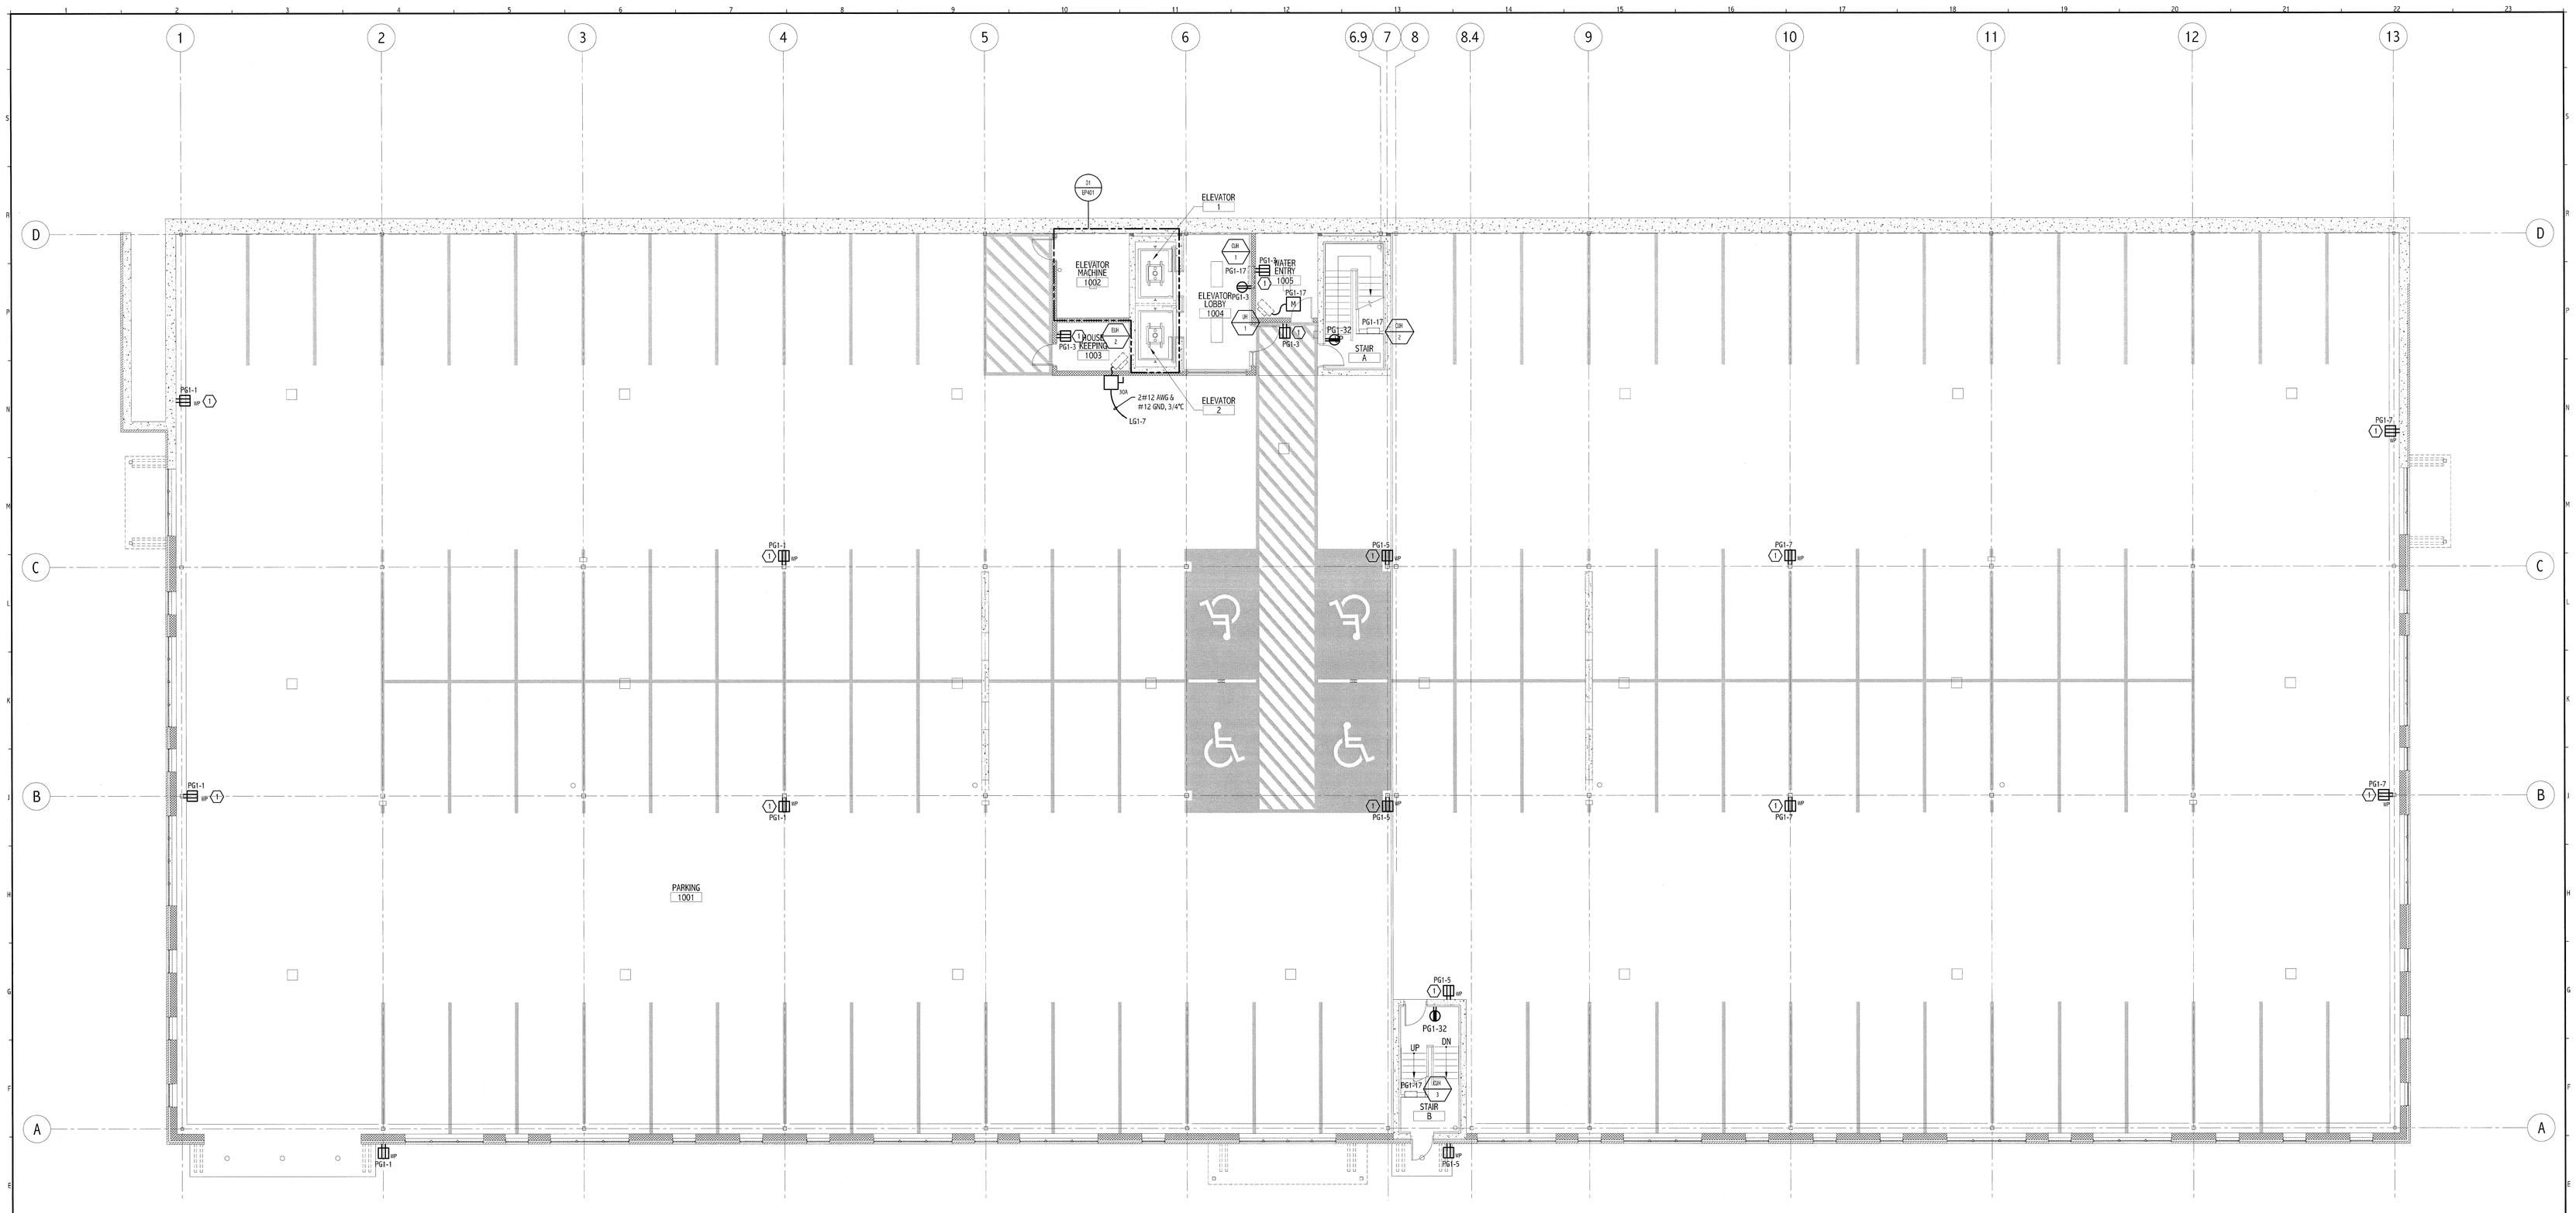

D1	FIRST LEVEL FLOOR PLAN
1/8" = 1'-0"	-

NOTES:

1. SEE G1001 FOR PROJECT GENERAL NOTES
2. SEE SHEET E-001 FOR LEGEND AND GENERAL NOTES.

KEYED NOTE:

(1) MOUNT RECEPTACLE 45" AFF TO CENTER OF DEVICE.

REV.	DESCRIPTION	DATE

ISSUED FOR G.M.P. & PERMITTING
4-3-09

CURRENT ISSUE STATUS:

PROJECT NORTH

SMRT
ARCHITECTURE
ENGINEERING
PLANNING
INTERIOR DESIGN
COMMISSIONING

144 Fore Street,P.O. Box 618
Portland, Maine 04104
tel. (207) 772-3846
fax. (207) 772-1070
www.smrtinc.com

MARTIN'S POINT HEALTH CARE
MEDICAL OFFICE BUILDING
PORTLAND, MAINE

FIRST LEVEL: PARKING GARAGE POWER PLAN
SHEET TITLE:

SCALE:	AS NOTED	DATE:	
PROJECT MANAGER:	SLB	GRAPHIC SCALE:	0" 1"
JOB CAP/DRAWN:	TCM/CDS		
A/E OF RECORD:	DIT	SHEET No.	EP101
SMRT CAD FILE:	EP101-08139		
PROJECT No.	08139		

©COPYRIGHT 2008 SMRT INC

PROGRESS PRINT