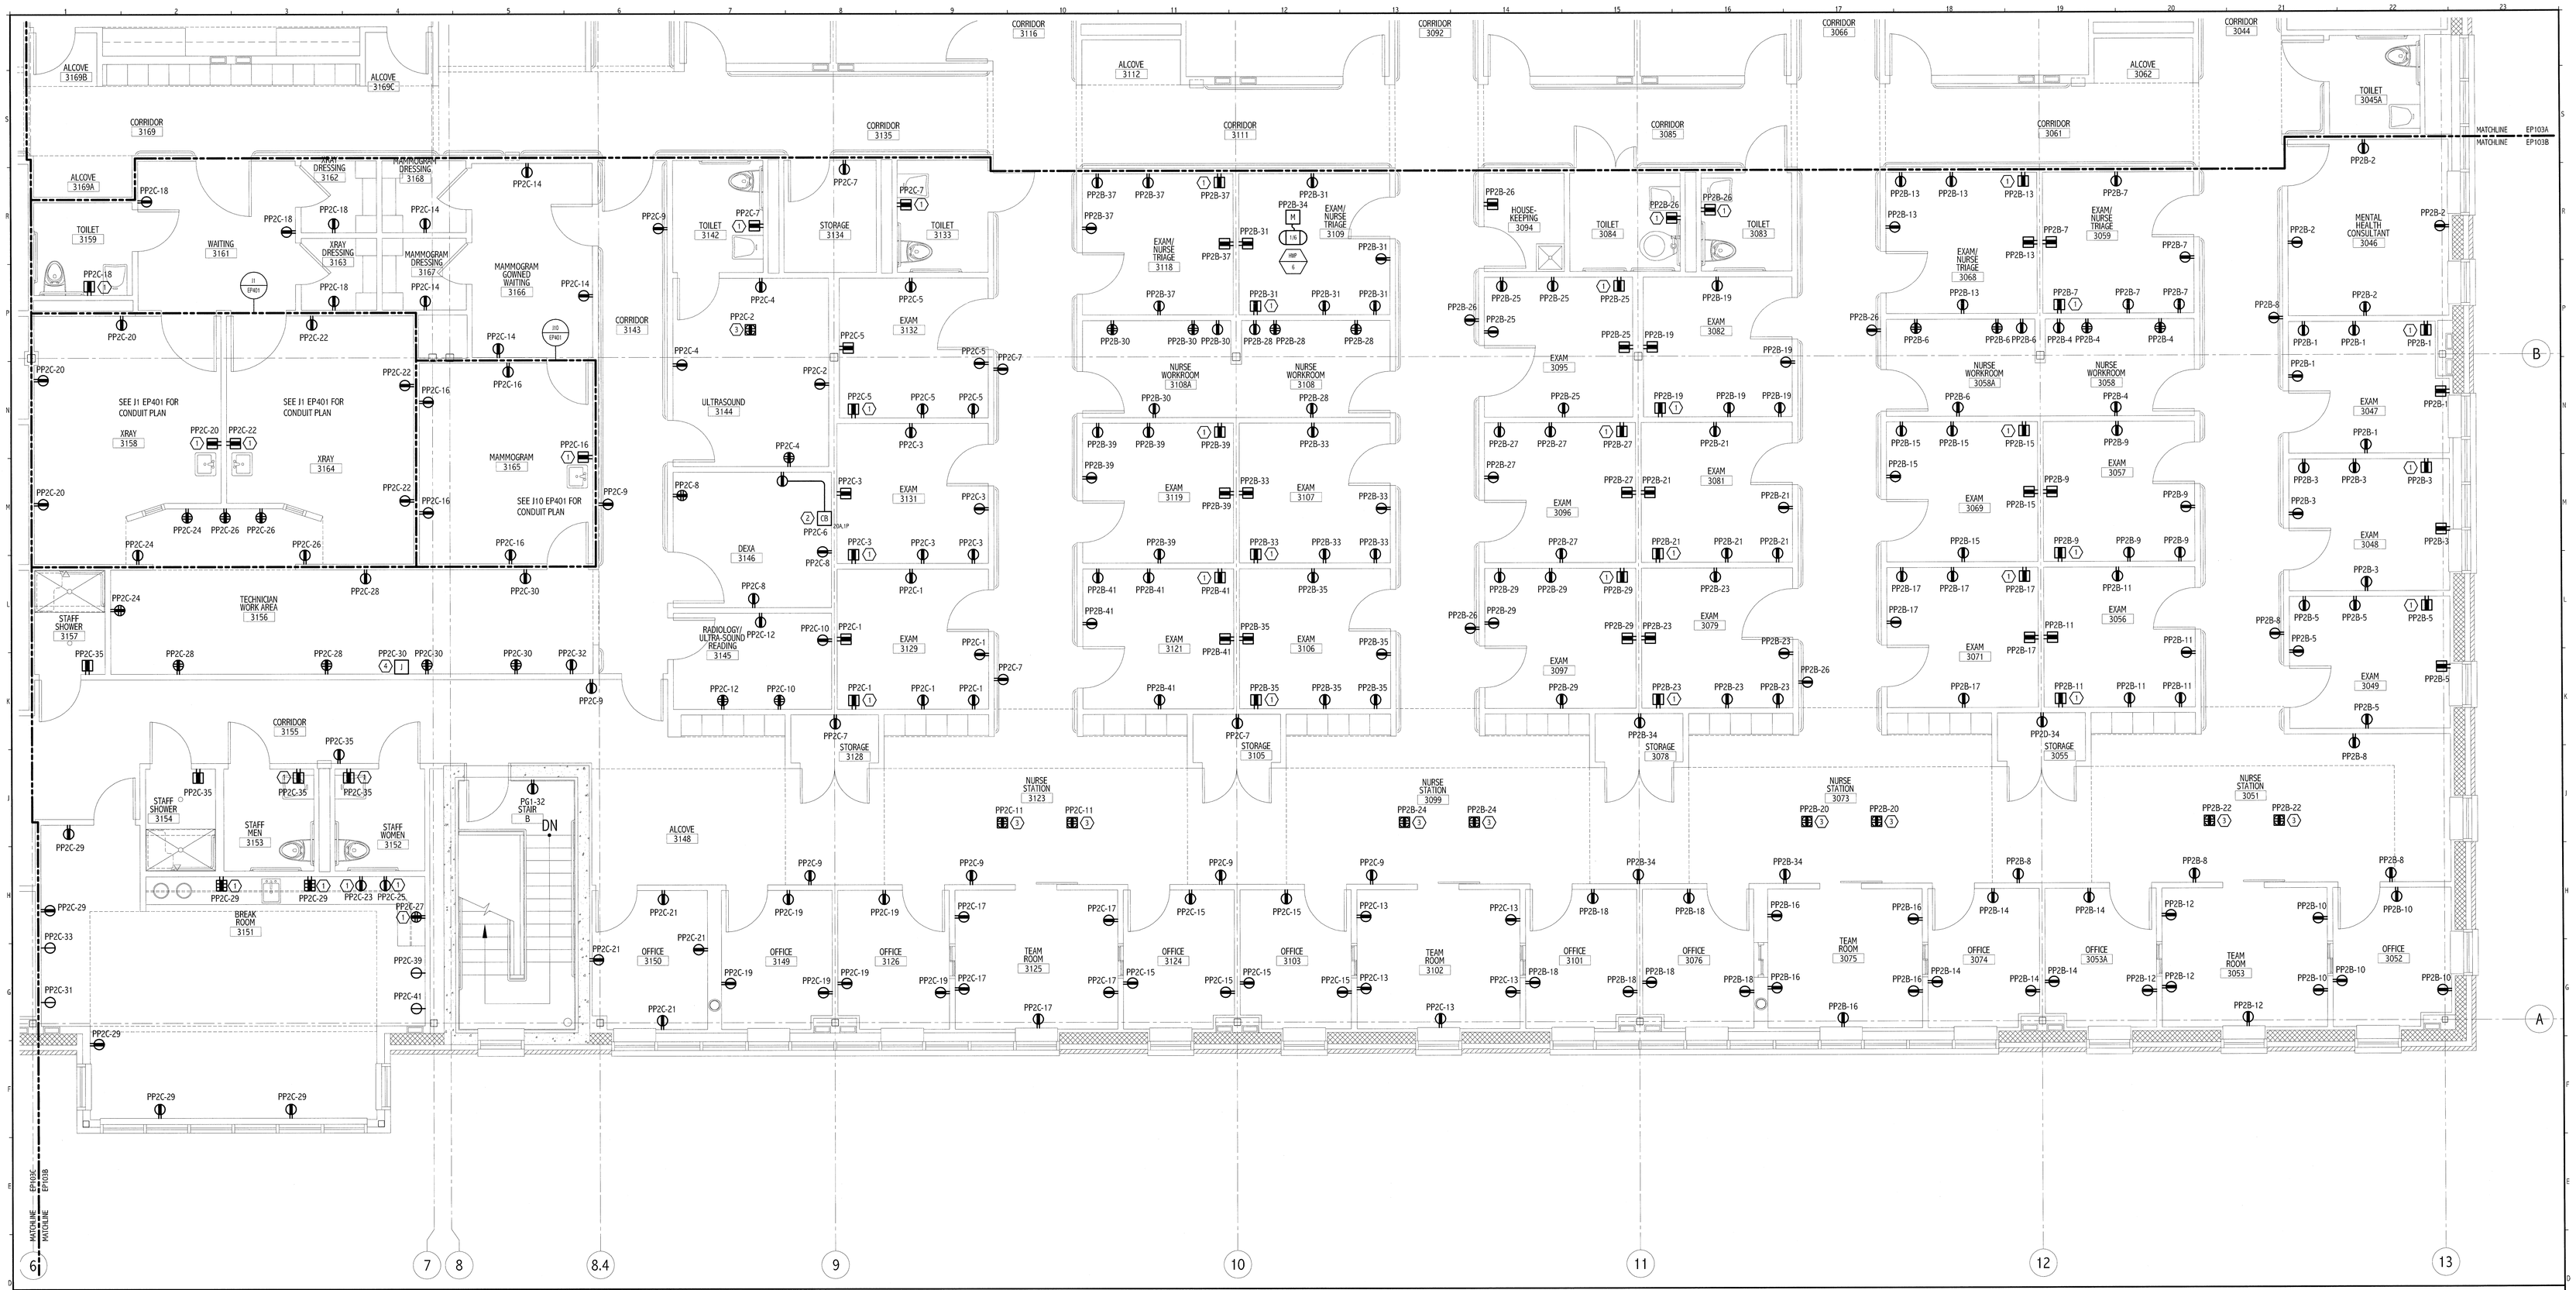


| | |
|---|---|
| D1 | THIRD LEVEL ENLARGED PARTIAL FLOOR PLAN - AREA B |
| 1/4" = 1'-0" | - |

## NOTE:

1. SEE G001 FOR PROJECT GENERAL NOTES
2. SEE SHEET E-001 FOR LEGEND AND GENERAL NOTES.

## KEYED NOTES:

1. MOUNT RECEPTACLE 45" AFF TO CENTER OF DEVICE.
2. FURNISH AND INSTALL A 20A, 1P SHUNT TRIP CIRCUIT BREAKER TO FEED DEXA EQUIPMENT RECEPTACLE. COORDINATE WITH OWNER FOR CONNECTION TYPE FOR EQUIPMENT (HARD WIRED OR PLUG IN)
3. PROVIDE FOUR COMPARTMENT CAST-IN-PLACE FLOORBOX W/ 1" EMPTY CONDUIT WITH PULL SPTRING FOR TELECOMMUNICATIONS WIRING RUN TO ABOVE AN ACCESSIBLE CEILING. FLOOR BOX TO BE A WIREMOLD m9FB4 SERIES OR EQUAL W/ CARPET OR VCT COVER ASSEMBLY DEPENDING OF FLOORING. PROVIDE TWO DUPLEX RECEPTACLES AND BLANK INSERTS FOR TELECOMMUNICATIONS DEVICES.
4. PROVIDE POWER FOR X-RAY VIEW BOXES. FIELD COORDINATE EXACT LOCATION OF ELECTRICAL CONNECTION.




| | |
|---|---|
| A15 | KEY PLAN |
| N.T.S. | - |

| REV. | DESCRIPTION | DATE |
|---|---|---|
| | | |

ISSUED FOR G.M.P. & PERMITTING
4-3-09

CURRENT ISSUE STATUS:

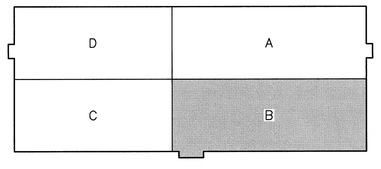PROJECT NORTH


SMRT
ARCHITECTURE
ENGINEERING
PLANNING
INTERIOR DESIGN
COMMISSIONING

144 Fore Street/P.O. Box 618
Portland, Maine 04104
tel. (207) 772-3846
fax. (207) 772-1070
www.smrtinc.com


MARTIN'S POINT HEALTH CARE
MEDICAL OFFICE BUILDING
PORTLAND, MAINE

THIRD LEVEL: MEDICAL OFFICES
ENLARGED PARTIAL POWER FLOOR PLAN - AREA B

| | |
|---|---|
| SHEET TITLE: | |
| SCALE: AS NOTED | DATE: |
| PROJECT MANAGER: SLB | GRAPHIC SCALE: 0" 1" |
| JOB CAP/DRAWN: TCM/CDS | |
| A/E OF RECORD: DIT | SHEET No. EP103B |
| SMRT CAD FILE: EP103B-08139 | |
| PROJECT No. 08139 | |

©COPYRIGHT 2008 SMRT INC.

PROGRESS PRINT