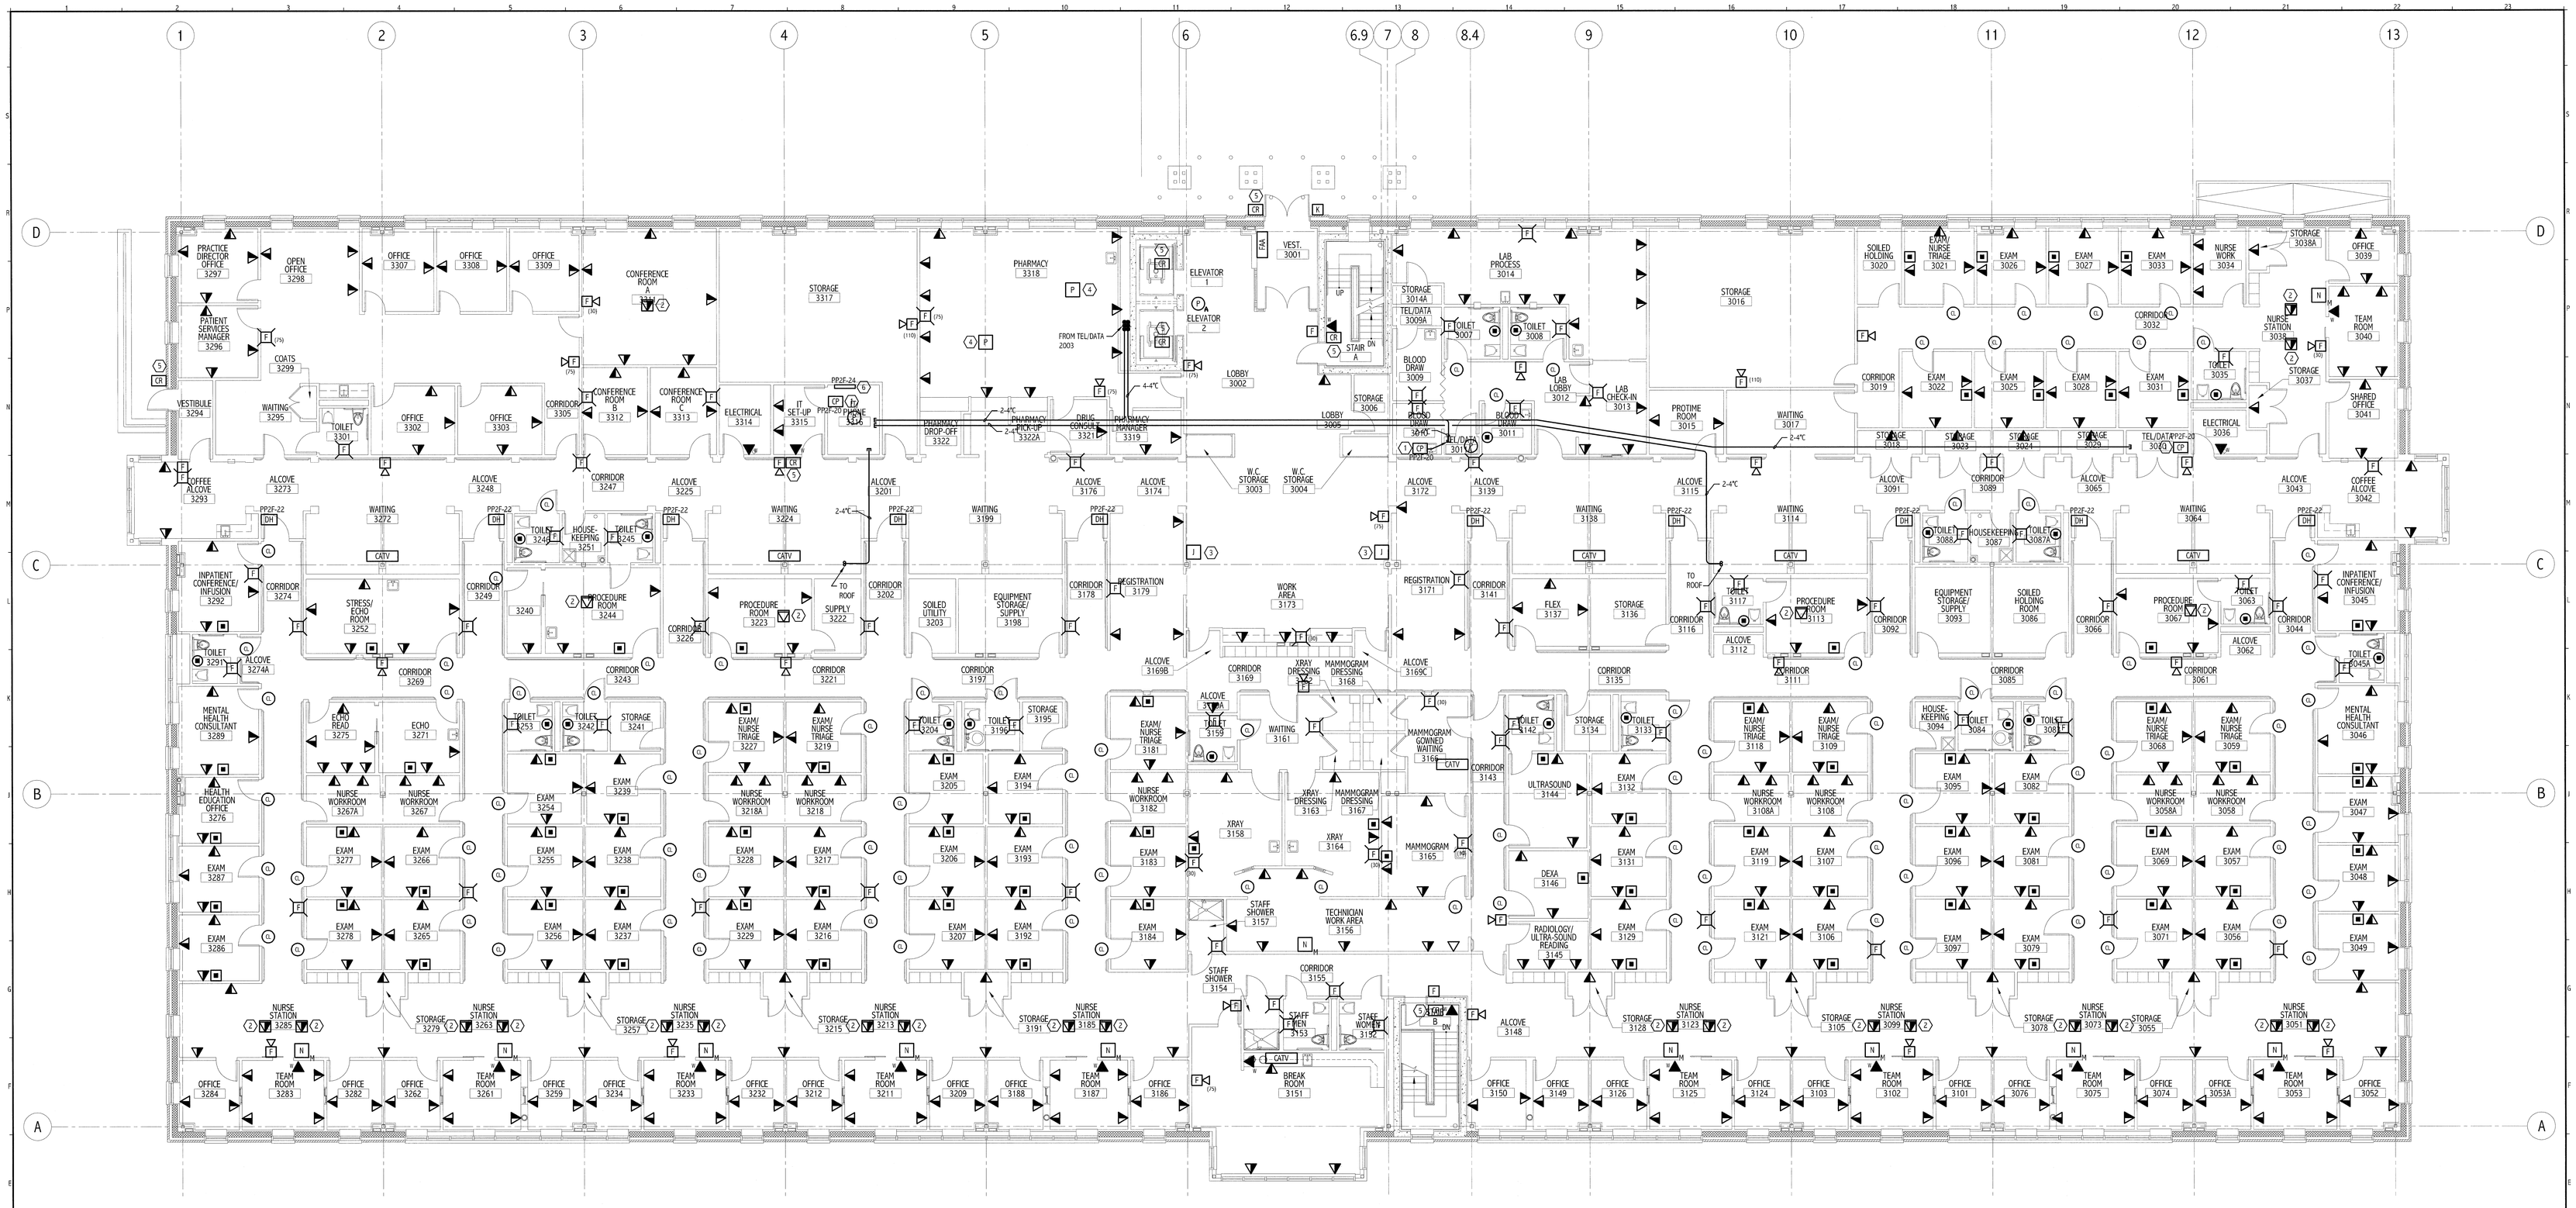

D1	THIRD LEVEL FLOOR PLAN
1/8" = 1'-0"	-

NOTE:

1. SEE SHEET E-001 FOR LEGEND AND GENERAL NOTES.

KEYED NOTE:

1. PROVIDE FIRE ALARM SYSTEM CONNECTION TO GASEOUS FIRE PROTECTION SYSTEM AS REQUIRED. PROVIDE 120V CONNECTION TO SYSTEM CONTROL PANEL AND ASSOCIATED EQUIPMENT. COORDINATE W/ FIRE PROTECTION CONTRACTOR.
2. PROVIDE CAST-IN-PLACE DUAL SERVICE FLOORBOX AS SPECIFIED ON POWER PLANS. PROVIDE (1) 1" TEL/DATA AND (1) 1" SPARE CONDUIT STUBBED UP ABOVE CEILING FOR CABLE ROUTING.
3. PROVIDE TEL/DATA SERVICE WALLBOX FOR ROUTING OF TEL/DATA CABLING TO OFFICE FURNITURE. PROVIDE (1) 1-1/4" TEL/DATA AND (1) 1-1" SPARE CONDUIT STUBBED UP ABOVE CEILING. PROVIDE FOR (1) TEL/DATA DEVICE LOCATIONS PER WORKSTATION UTILIZING FURNITURE RACEWAY AND DEVICE BACKBOXES.
4. DUAL SERVICE ALUMINUM POWER POLE FOR ROUTING FOR TEL/DATA CABLING. SEE POWER PLANS FOR SPECIFICATION.
5. CARD READER ACCESS CONTROL LOCATION. PROVIDE 4" SQUARE JUNCTION BOX ABOVE DOOR WITH A 1/2" CONDUIT ROUTED TO THE CENTER DOOR HINGE AND A 1/2" CONDUIT TO A JUNCTION BOX 48"AFF FOR EACH CARD READER. COORDINATE FINAL LOCATION OF JUNCTION BOXES WITH ARCHITECT AND OWNER'S SECURITY CONTRACTOR.
6. PROVIDE 120V CONNECTION TO NURSE CALL SYSTEM HEAD END EQUIPMENT.

REV.	DESCRIPTION	DATE

ISSUED FOR G.M.P. & PERMITTING
4-3-09

CURRENT ISSUE STATUS:

PROJECT NORTH

SMRT
ARCHITECTURE
ENGINEERING
PLANNING
INTERIOR DESIGN
COMMISSIONING

144 Fore Street,P.O. Box 618
Portland, Maine 04104
tel. (207) 772-3846
fax. (207) 772-1070
www.smrtinc.com

MARTIN'S POINT HEALTH CARE
MEDICAL OFFICE BUILDING
PORTLAND, MAINE

THIRD LEVEL: MEDICAL OFFICES
SYSTEMS PLAN
SHEET TITLE:

SCALE:	AS NOTED	DATE:	
PROJECT MANAGER:	SLB	GRAPHIC SCALE:	0" 1"
JOB CAP/DRAWN:	TCM/CDS		
A/E OF RECORD:	DIT	SHEET No.	
SMRT CAD FILE:	EY103-08139		EY103
PROJECT No.	08139		

©COPYRIGHT 2008 SMRT INC.

PROGRESS PRINT