12 FRONT ELEVATION

Ø 4'-Ø' SCALE: 1/4" = 4'-Ø"

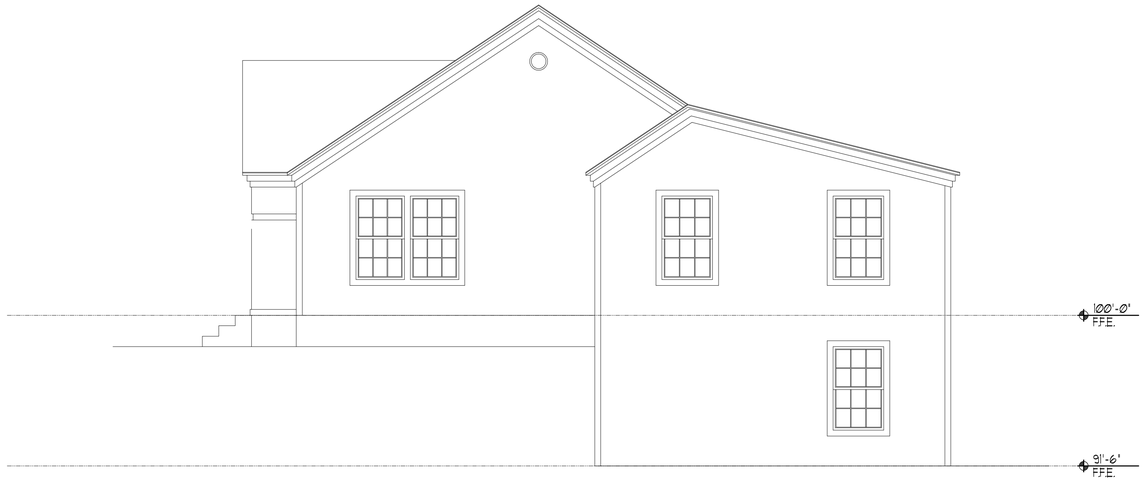

11 SIDE ELEVATION

Ø 4'-Ø' SCALE: 1/4" = 4'-Ø"

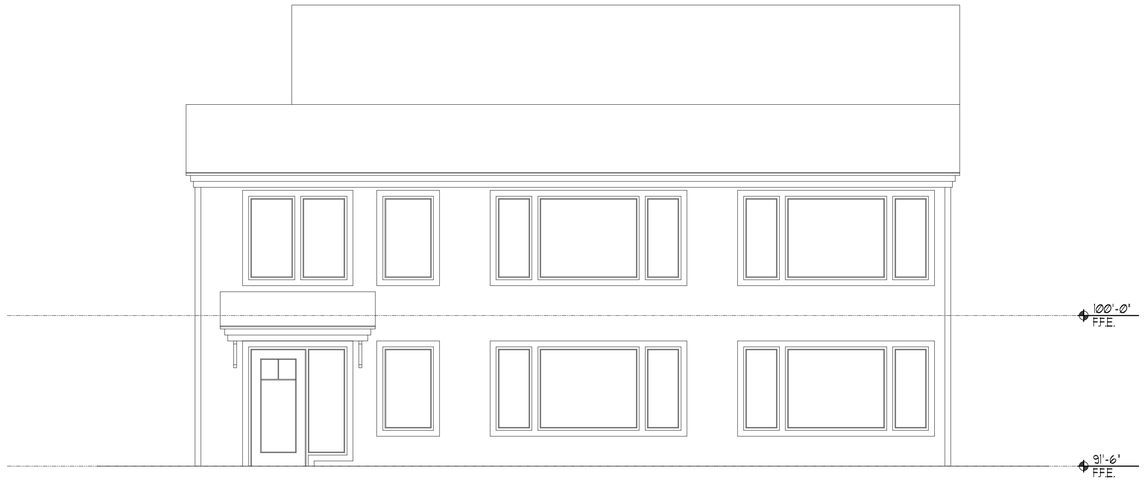

10 REAR ELEVATION

Ø 4'-Ø' SCALE: 1/4" = 4'-Ø"

IF THIS SHEET IS NOT 24 X 36 IT IS A REDUCED SCALE PRINT – SCALE ACCORDINGLY

SCALE 1"=1' 3/4"=1' 1/2"=1' 1/4"=1' 1/8"=1' 1/16"=1'

PORT ▫ CITY
ARCHITECTURE

65 NEWBURY STREET
PORTLAND, ME 04101
207.761.9000
fax: 207.761.2010
info@portcityarch.com

BANKS OFFICE BUILDING
ADDITION AND RENOVATION
281 VERANDA STREET
PORTLAND, MAINE

#	DATE	DESCRIPTION

REVISIONS

Date Issued 10.05.07
Project Number 07113
Drawing Scale 1/4" = 1'-Ø"

SHEET NAME
EXTERIOR ELEVATIONS

Drawn By
Checked By

A-5.01

COPYRIGHT: Reuse or reproduction of the contents of this document is not permitted without written permission of PORT CITY ARCHITECTURE PA