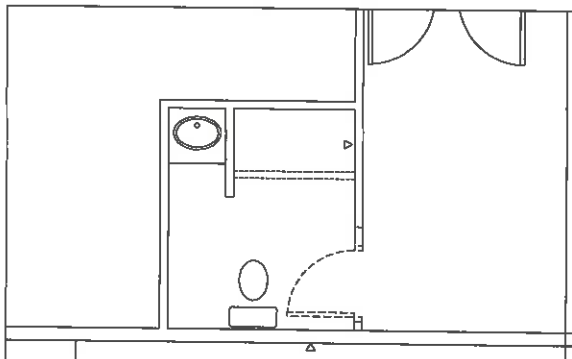

J 1 BATHROOM REMOVALS PLAN
1/4" = 1'-0"

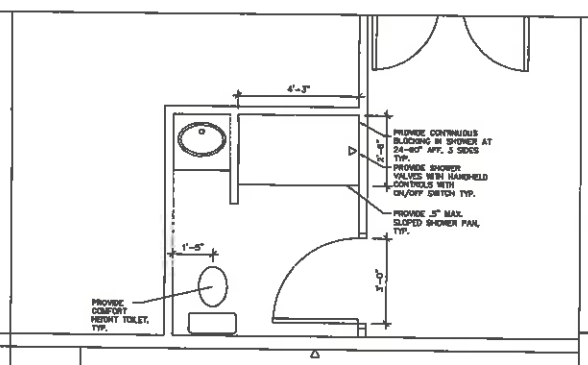

J 2 BATHROOM FLOOR PLAN
1/4" = 1'-0"

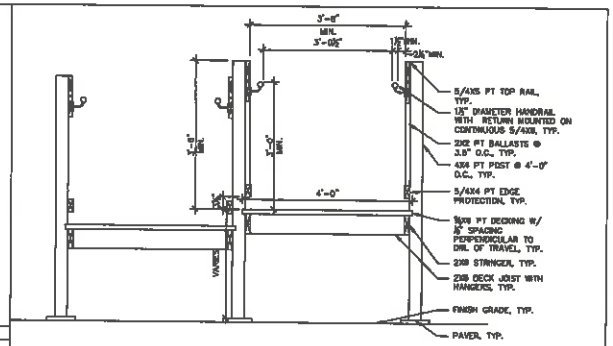

J 3 TEMPORARY RAMP SECTION
1/4" = 1'-0"

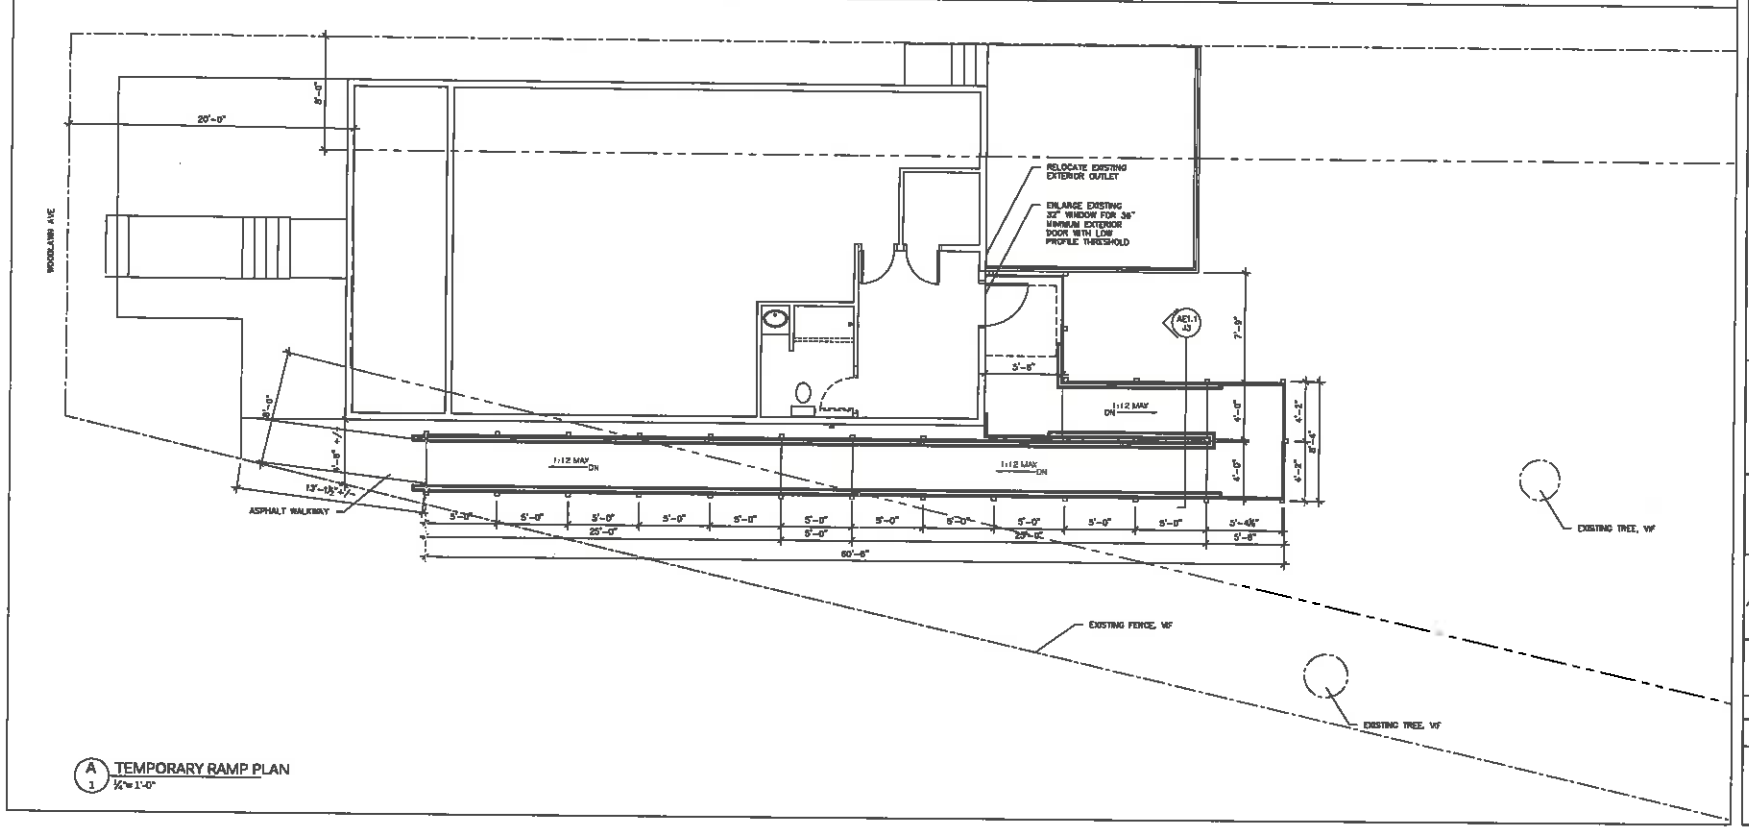

A 3 TEMPORARY RAMP PLAN
1/4" = 1'-0"

ACCESS DESIGN
An Alpha One Program

127 MAIN ST
SO.PORTLAND, ME 04106
ACCESSDESIGNME.COM
207.767.2189

N

DESIGNED ARCHITECT
JOEL T. STARKEY
PLANNING
No. 3362
CONSTRUCTION
WATERCHARGE

30 WOODLAWN AVE
RAMP &
BATHROOM
PORTLAND, MAINE

JULY 31, 2017

TEMPORARY
RAMP PLAN

PROJECT NO.: 107700

SCALE: AS NOTED

AE1.0