CITY OF PORTLAND, MAINE

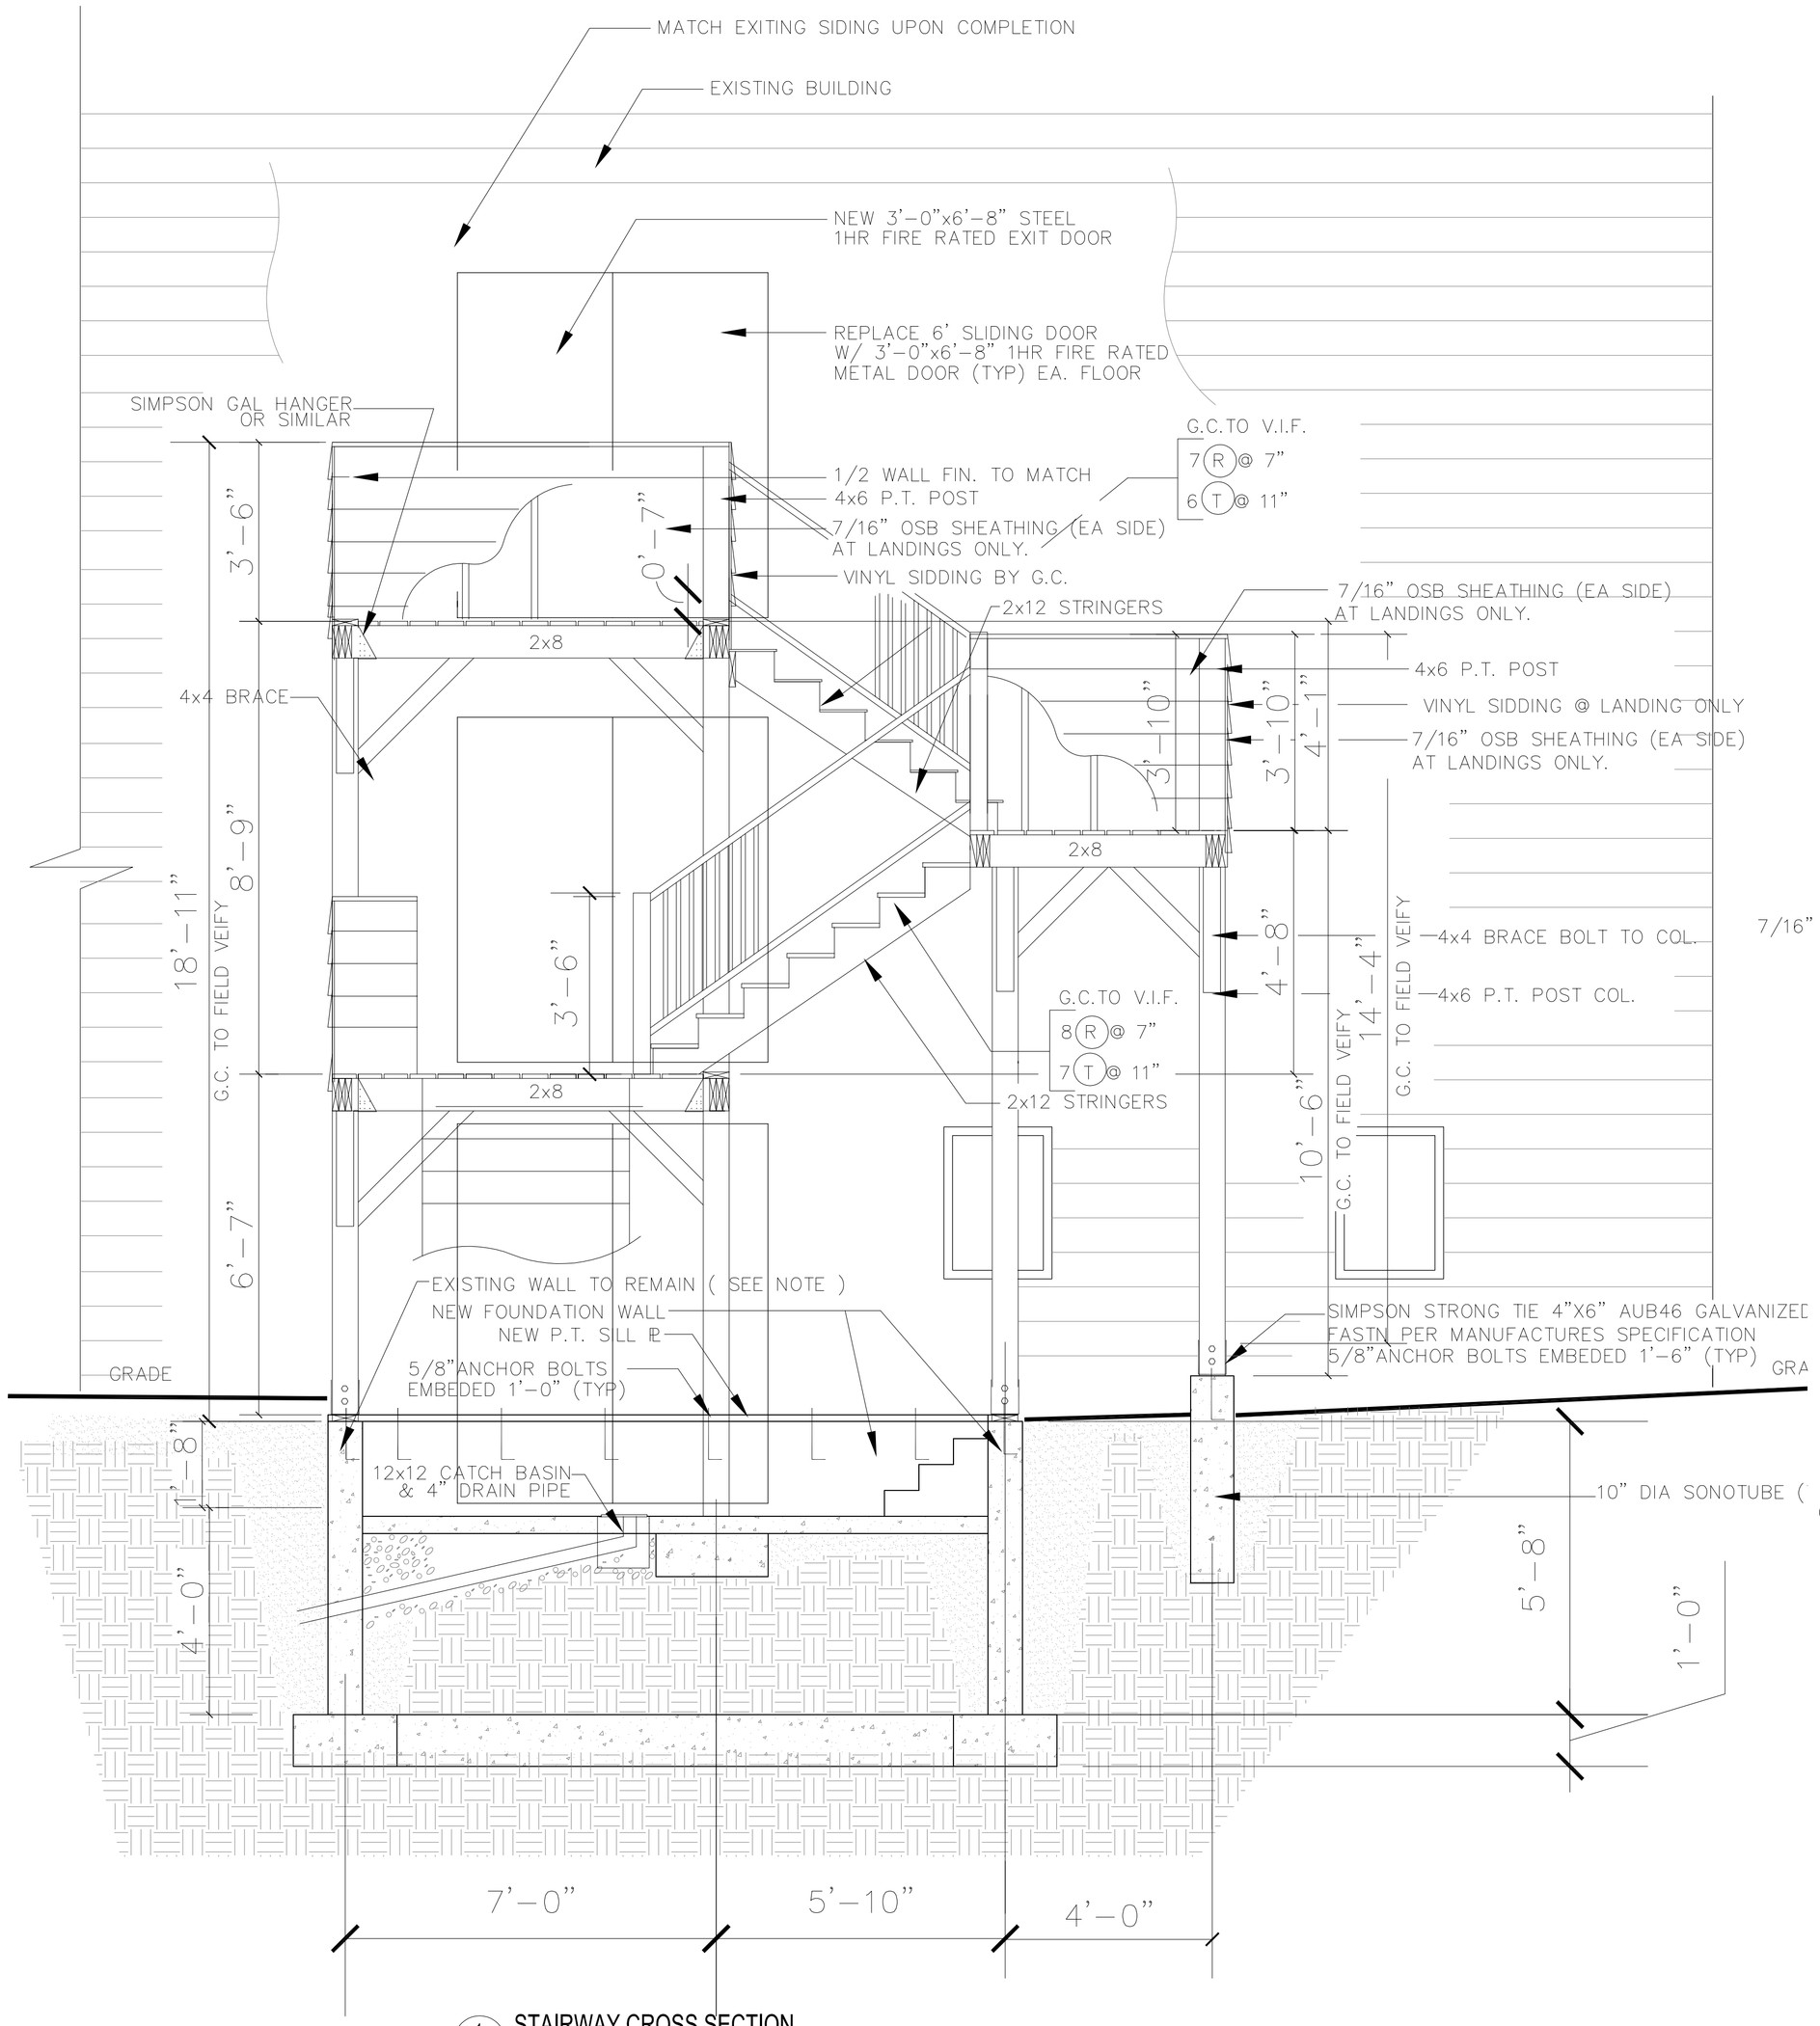

1 / A1 STAIRWAY CROSS SECTION

SCALE: 1/2" = 1'-0"

NOTE:
EXISTING CONC WALL TO REMAIN,
REMOVE AND REPLACE 4' FROST WALL
IF EXISTING WALL DOSE NOT MEET FROST
REQUIREMENTS 4'-0" FTG. BELOW GRADE W/ 2'-0" FTG.

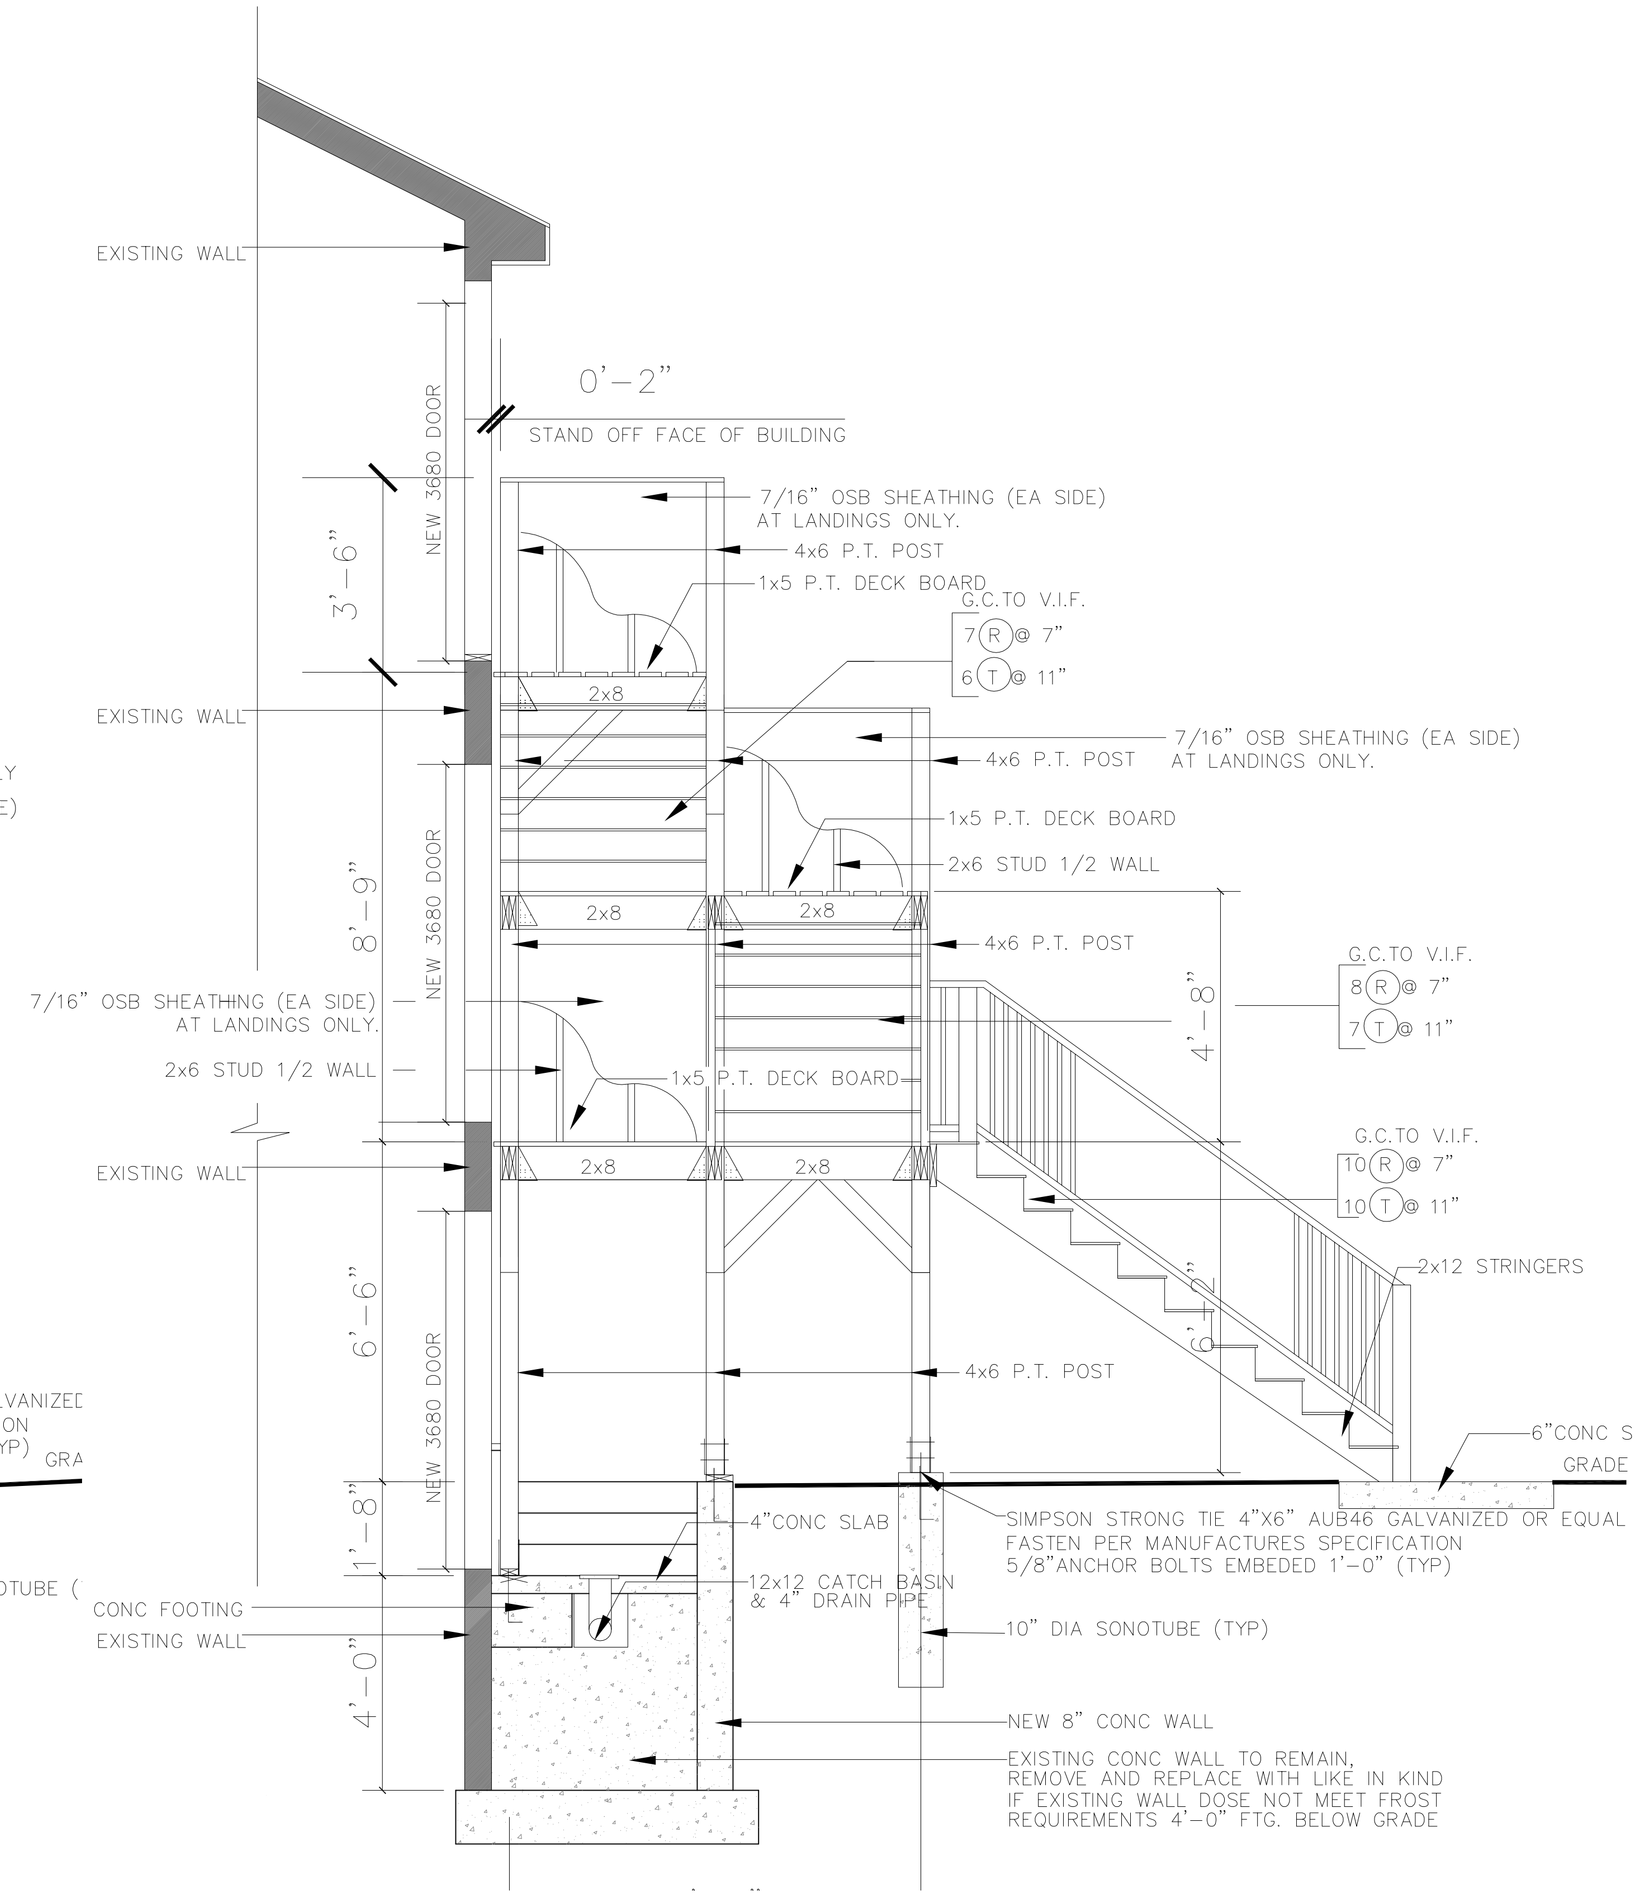

2 / A1 STAIRWAY CROSS SECTION

SCALE: 1/2" = 1'-0"

PROPERTY OF

DRAFTSMEN:
Stephen S. Andrews
23 Panther Pond Pines Rd.
Raymond, Maine 04071
1-207-415-5605

ALLEN AVE. APARTMENTS
57 ALLEN AV, PORTLAND, MAINE

2.	
1.	
REVS:	
CODE:	
TOWN: PORTLAND	
DATE: 10-31-2017	
SCALE: AS NOTED	
DESIGNED: SSA	
DRAWN: SSA	
TITLE:	SECTIONS
FILE:	
SHEET: A2	