CITY OF PORTLAND, MAINE

ALLEN AVE, APPARTMENTS
57 ALLEN AVE, PORTLAND, MAINE 04013
SECONDARY EGRESS STAIRS

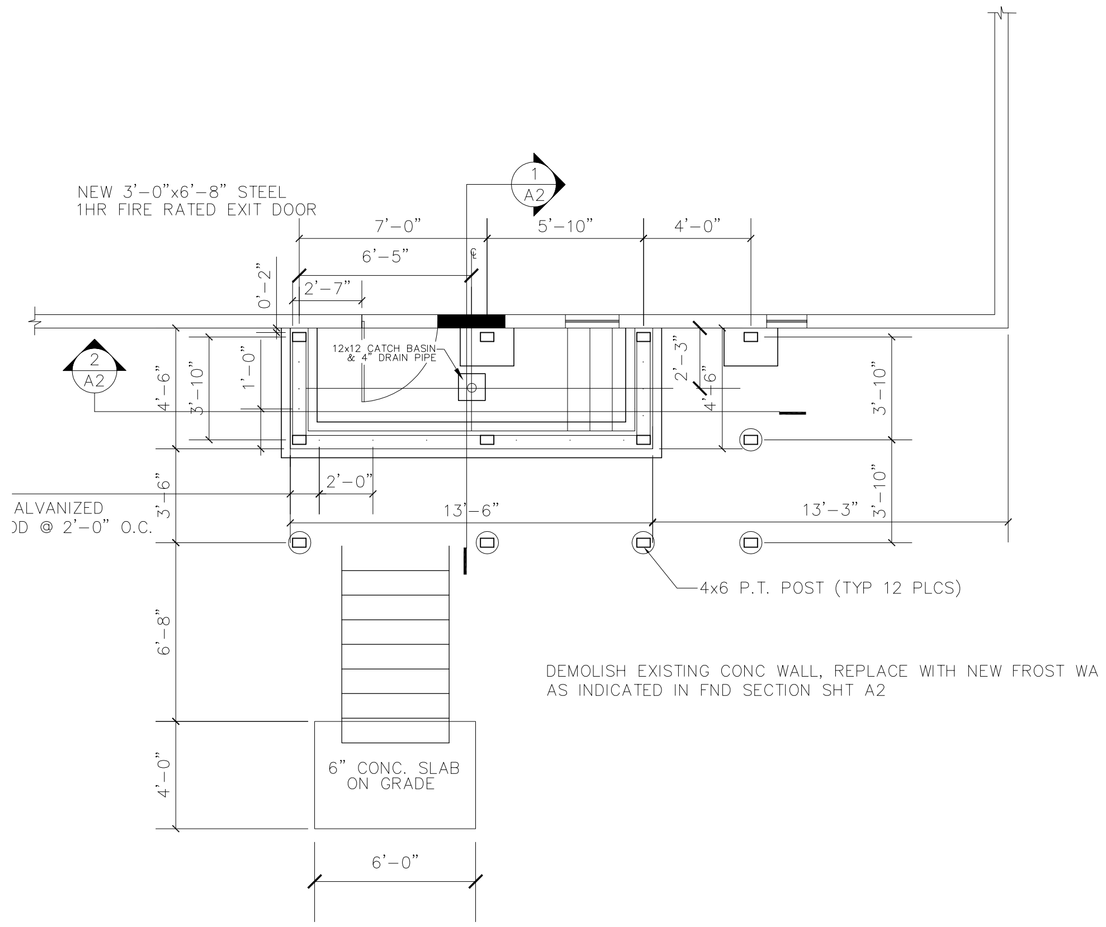

DEMOLISH EXISTING CONC WALL, REPLACE WITH NEW FROST WA
AS INDICATED IN FND SECTION SHT A2

FOUNDATION PLAN
SCALE: 1/4"=1'-0"

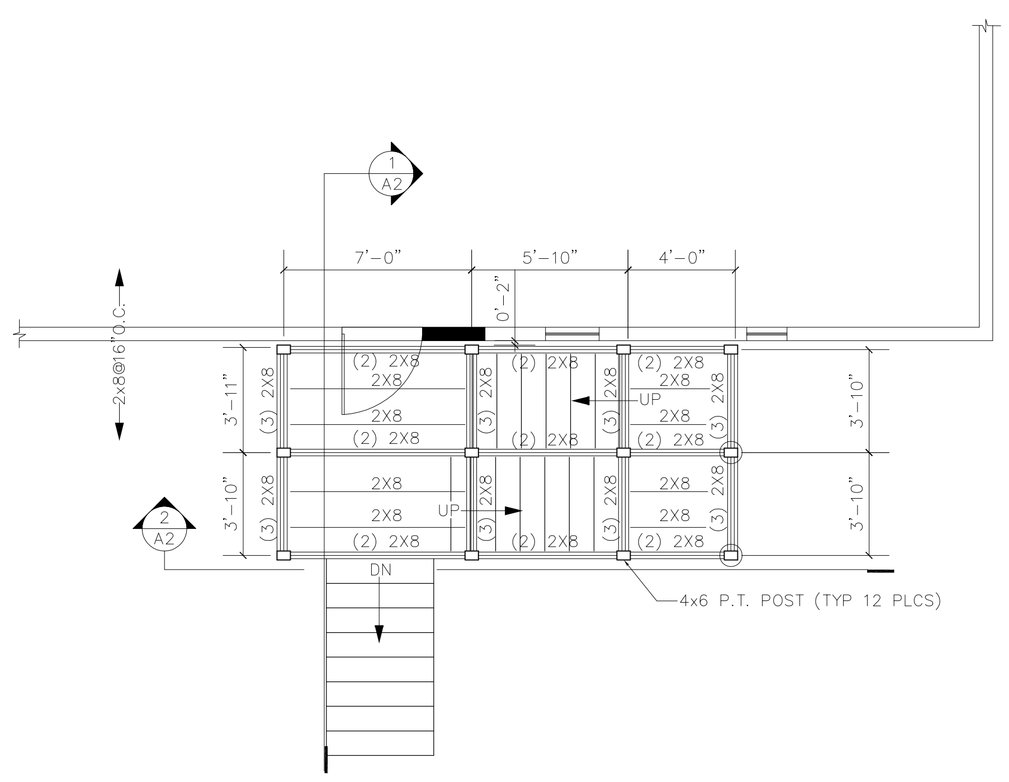

1ST FLOOR DECK
SCALE: 1/4"=1'-0"

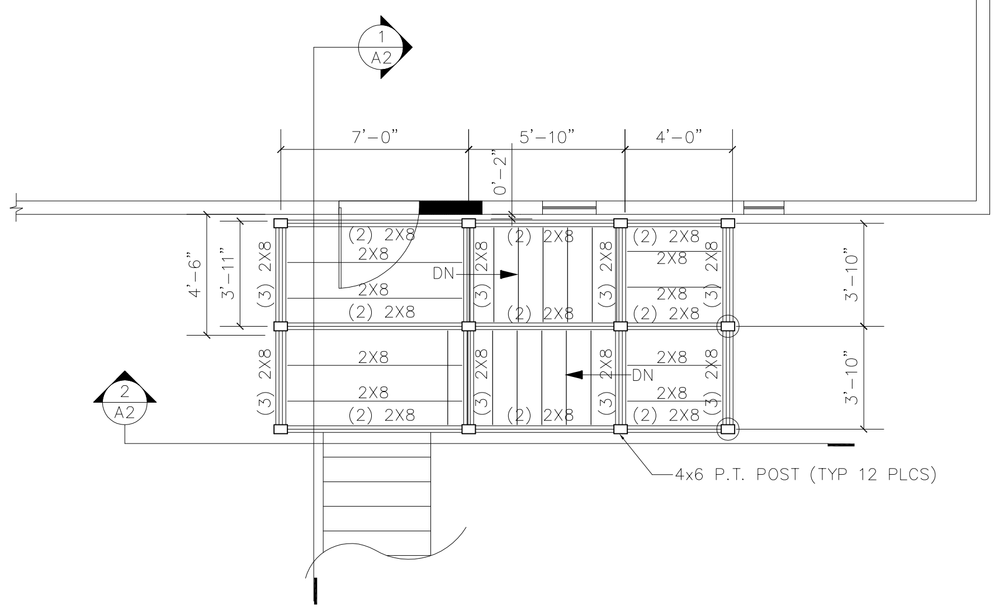

SCALE: 1/4"=1'-0"

2ND FLOOR DECK

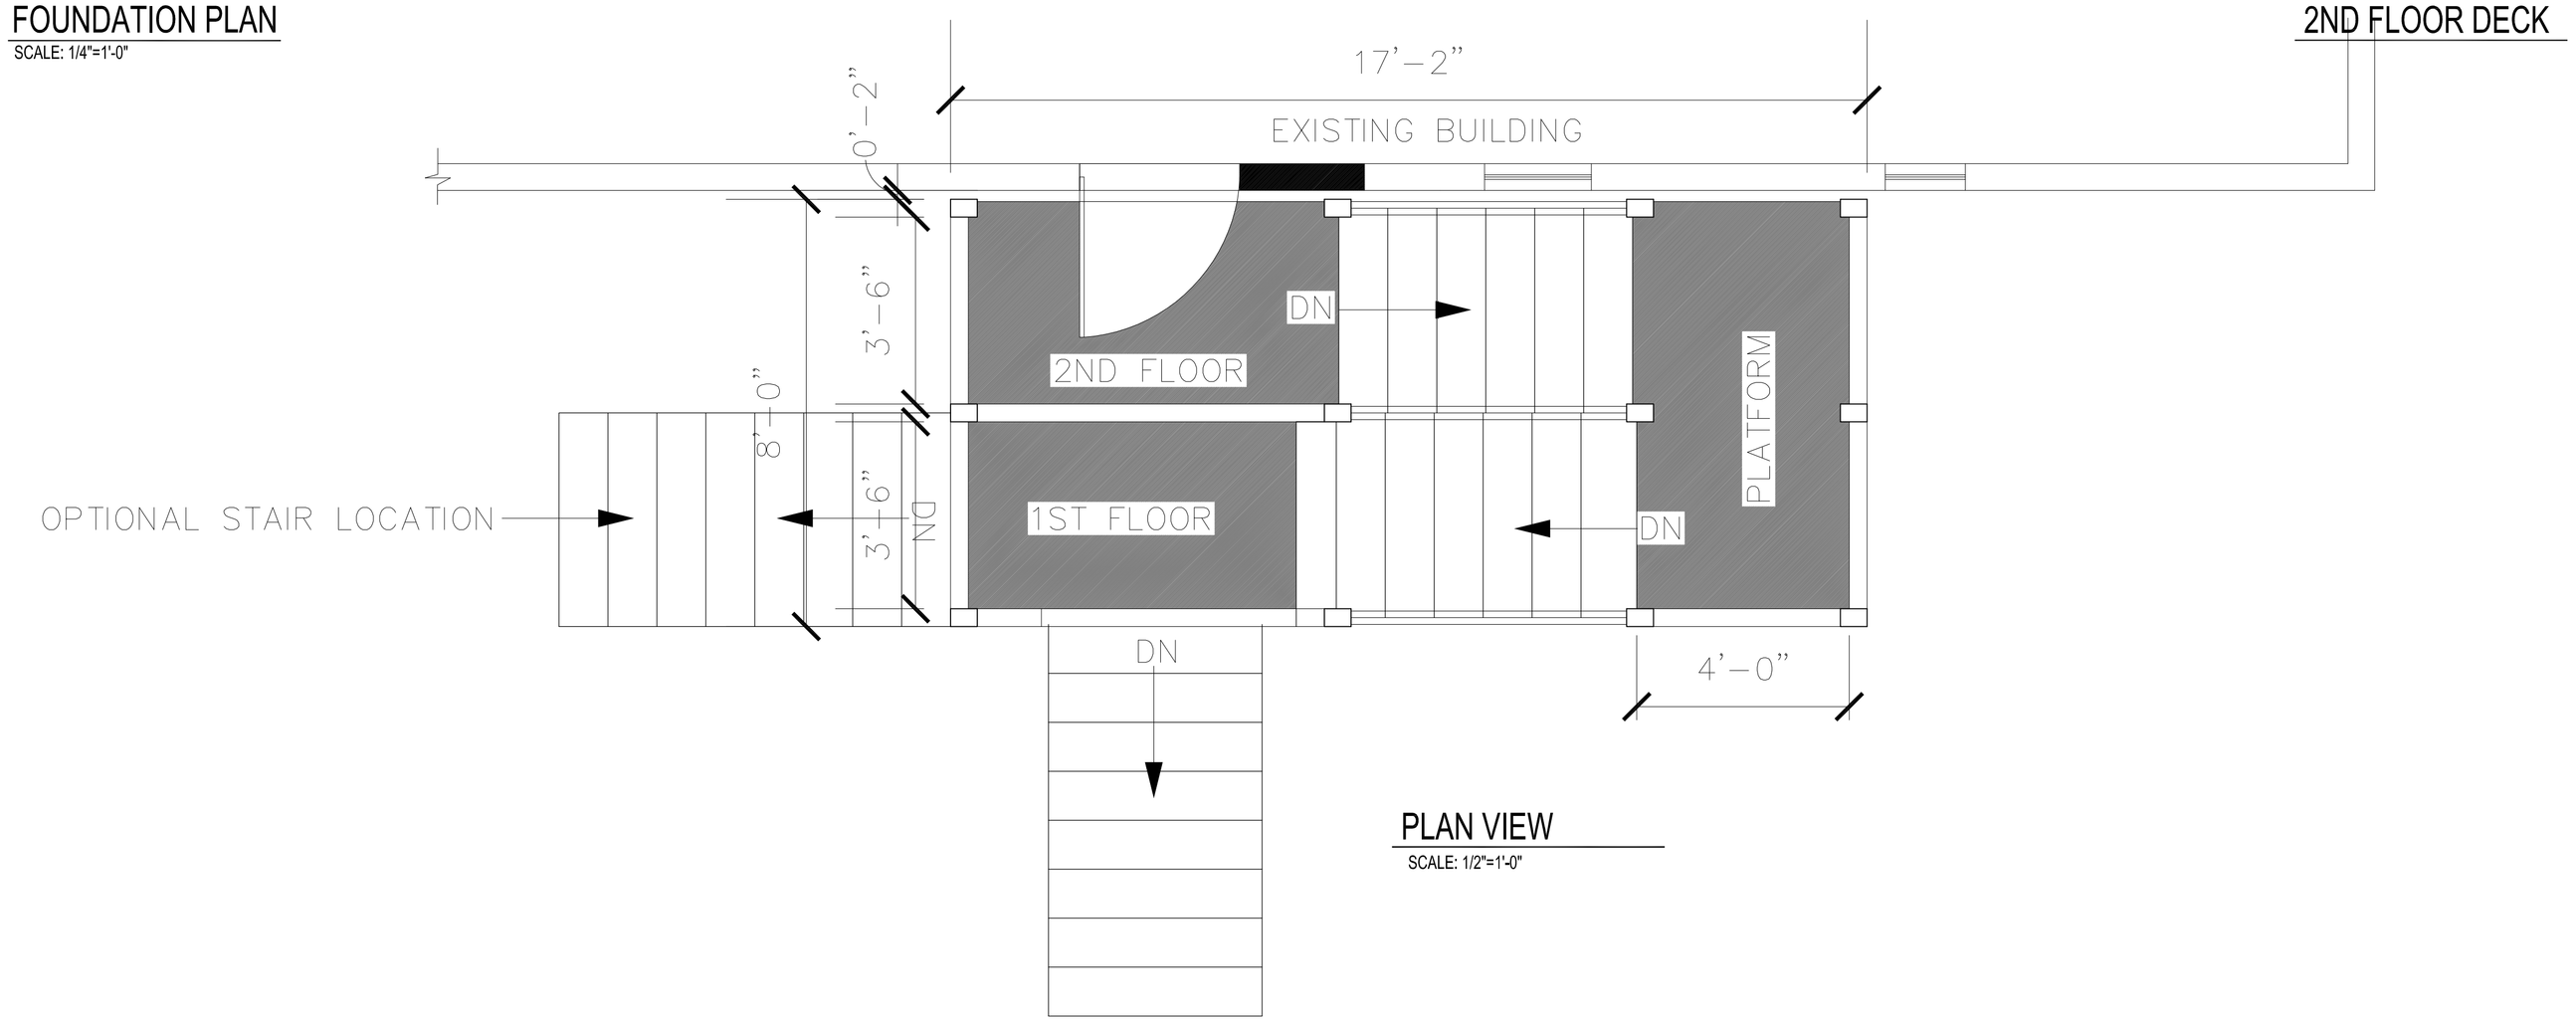

PLAN VIEW
SCALE: 1/2"=1'-0"

PROPERTY OF

DRAFTSMEN:
Stephen S. Andrews
23 Panther Pond Pines Rd.
Raymond, Maine 04071
1-207-415-5605

ALLEN AVE. APARTMENTS
57 ALLEN AV, PORTLAND, MAINE

2.	
1.	
REVS:	
CODE:	
TOWN: PORTLAND	
DATE: 10-01-2017	
SCALE: AS NOTED	
DESIGNED: SSA	
DRAWN: SSA	
TITLE:	COVER SHEET
FILE:	
SHEET: A1	