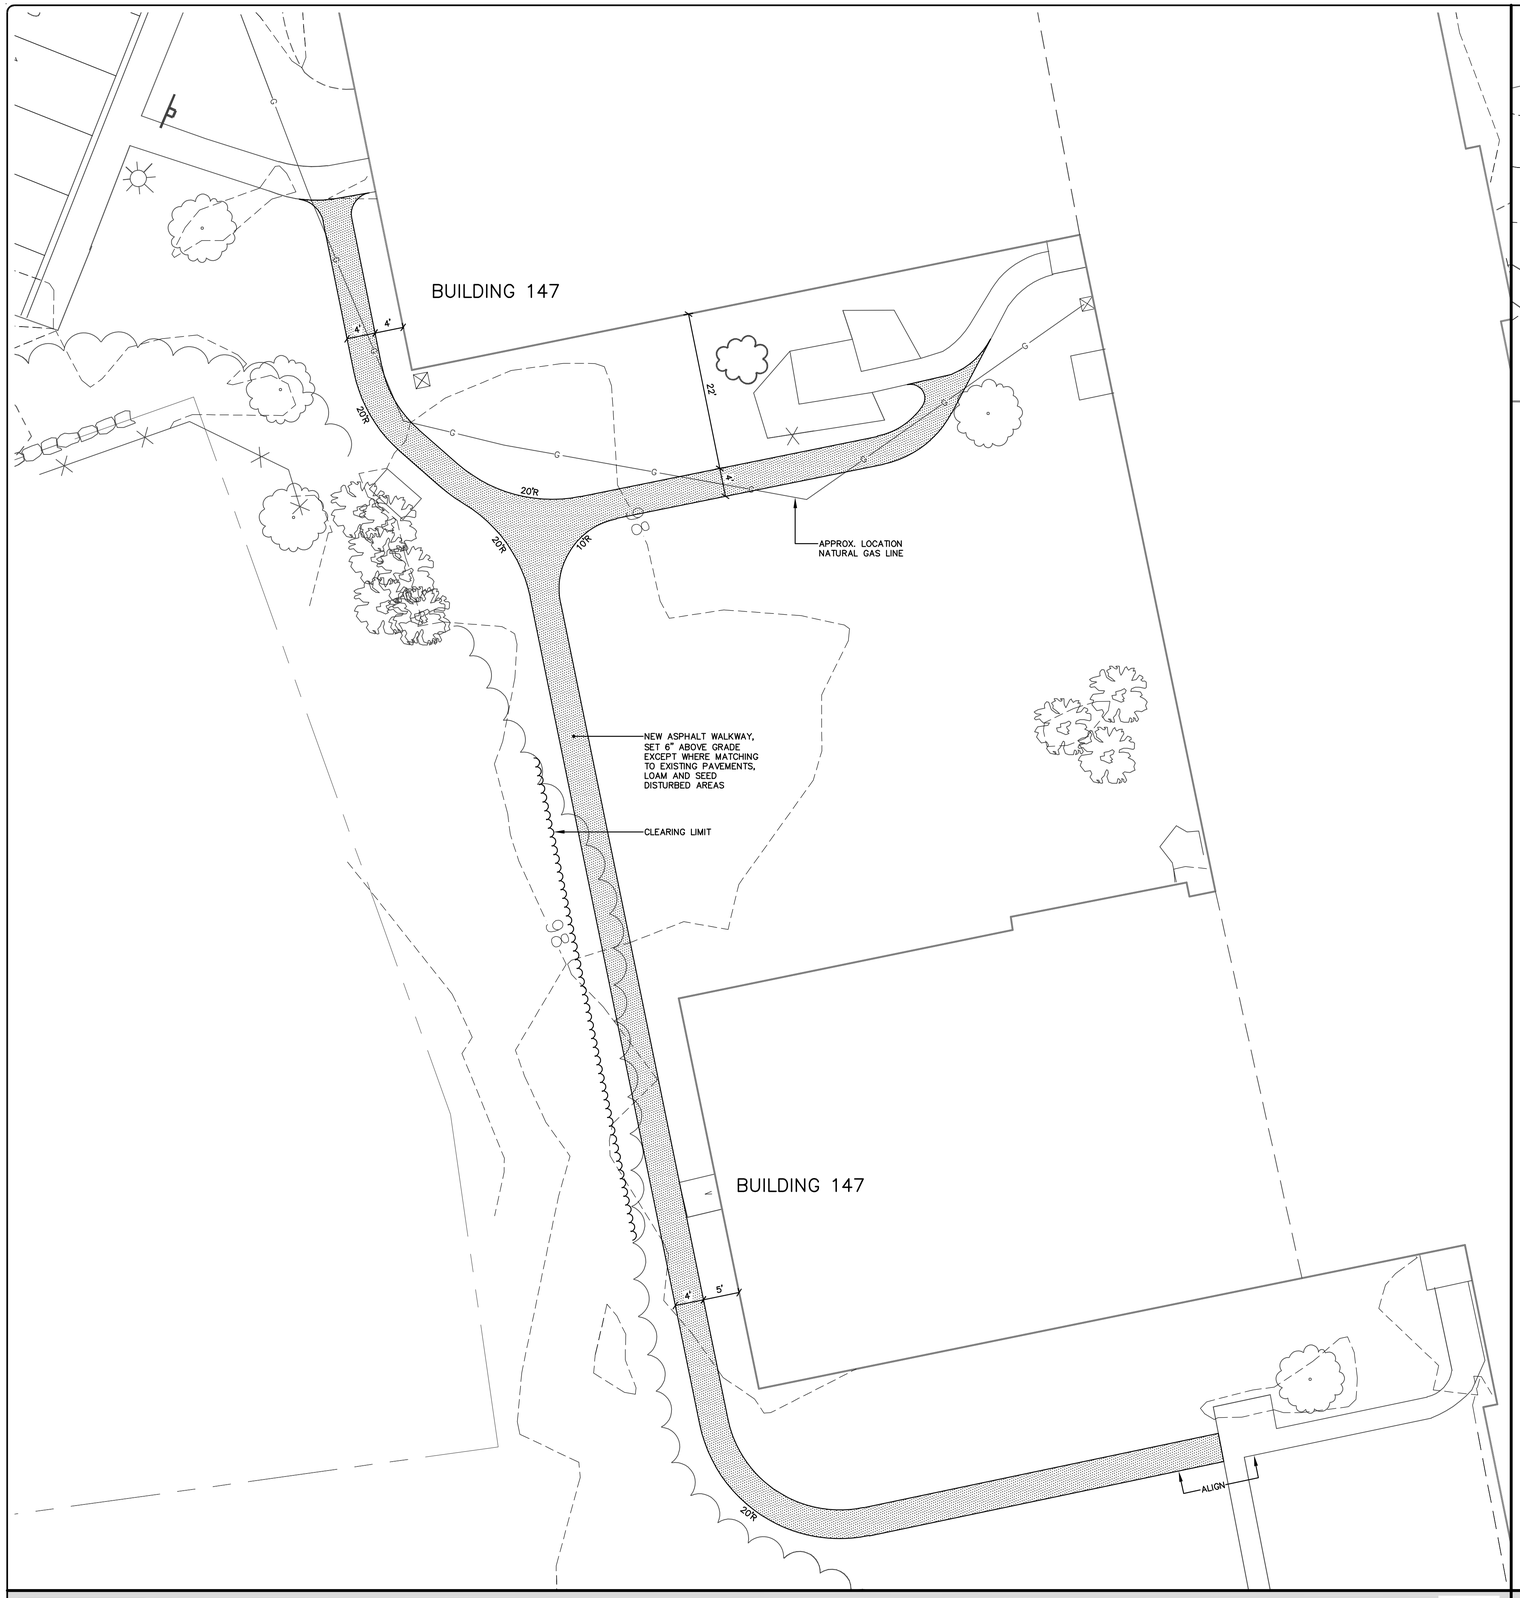

ALTERNATE 1 1"=10'

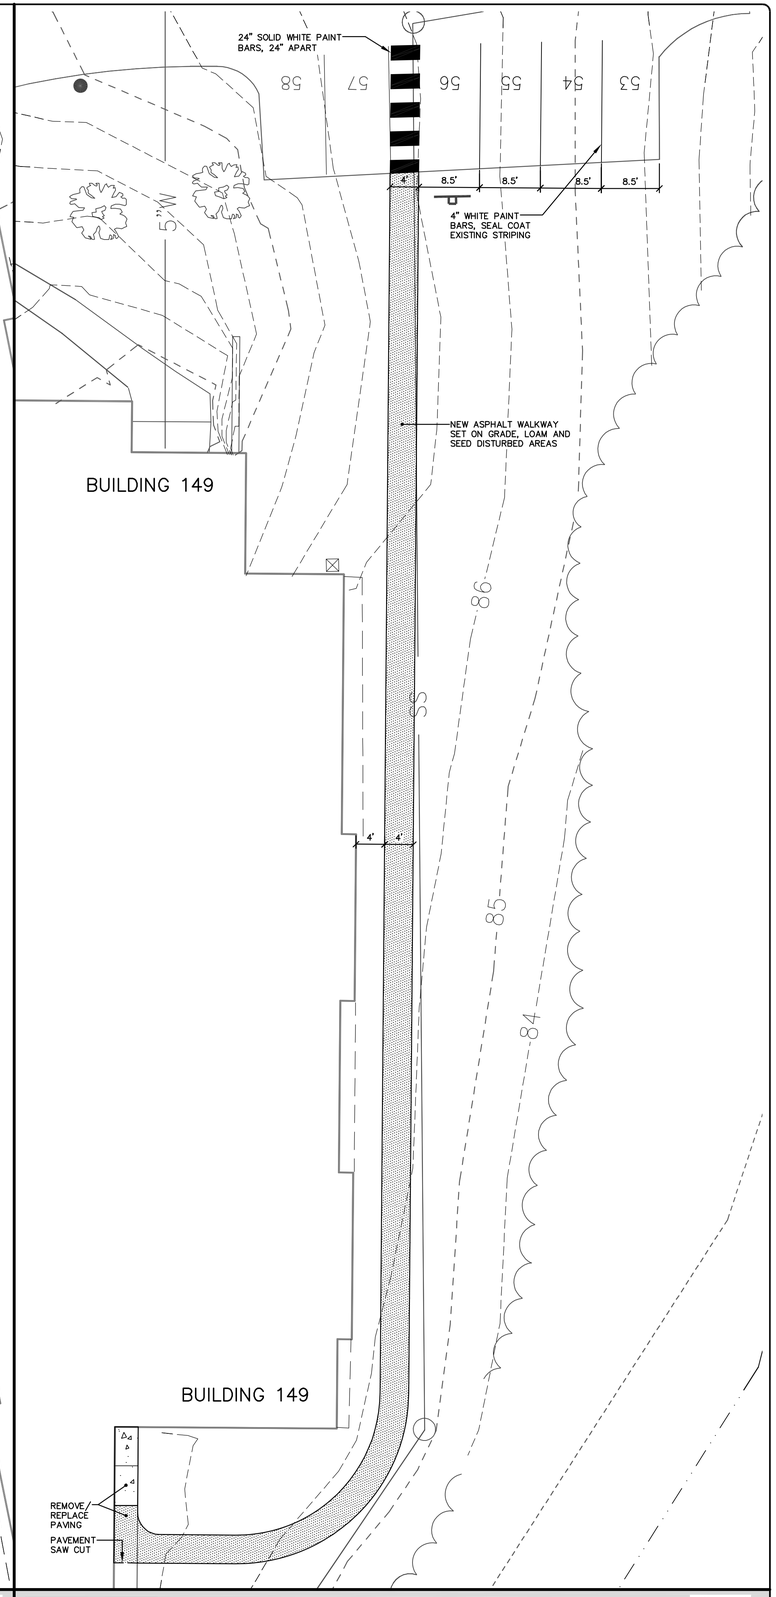

ALTERNATE 2 1"=10'

REGISTERED LANDSCAPE ARCHITECT WILLIAM T. CONWAY NO. 205 STATE OF MAINE

DESIGNED	CHECKED
WTC	WTC

REV.	BY:	DATE:	STATUS:
D.	WTC	11-22-17	100% CONSTRUCTION DOCUMENTS
C.	WTC	09-11-17	90% MAINE HOUSING SUBMISSION
B.	WTC	03-30-17	50% MAINE HOUSING SUBMISSION
A.	WTC	09-28-16	ISSUED FOR REVIEW

THIS PLAN SHALL NOT BE MODIFIED WITHOUT WRITTEN PERMISSION FROM SEBAGO TECHNICS, INC. ANY ALTERATIONS, AUTHORIZED OR OTHERWISE, SHALL BE AT THE USER'S SOLE RISK AND WITHOUT LIABILITY TO SEBAGO TECHNICS, INC.

SEBAGO TECHNICS
WWW.SEBAGOTECHNICS.COM
75 John Roberts Rd. Suite 1A South Portland, ME 04106 Tel: 207-200-2100
250 Goddard Rd. Suite B Lewiston, ME 04240 Tel: 207-755-5656

ALTERNATE - IMPROVMENT AREAS
OF:
NORTHFIELD GREEN COMMUNITY
ALLEN AVENUE
PORTLAND, MAINE
FOR:
CWS ARCHITECTS
434 CUMBERLAND AVENUE
PORTLAND, MAINE 04101

PROJECT NO.	SCALE
16173	1"=10'

SHEET 5 OF 7

16173S.dwg, TAB:S5