FRONT ELEVATION

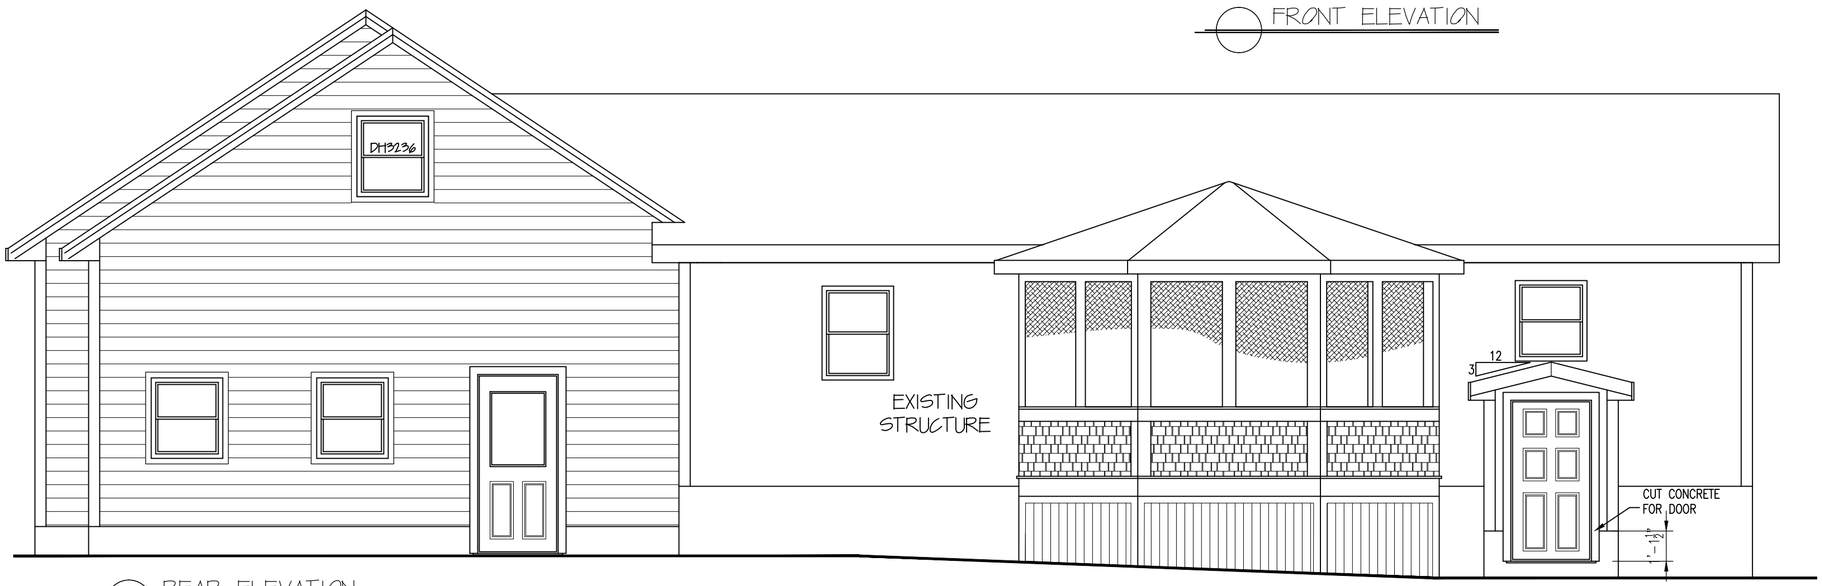

REAR ELEVATION

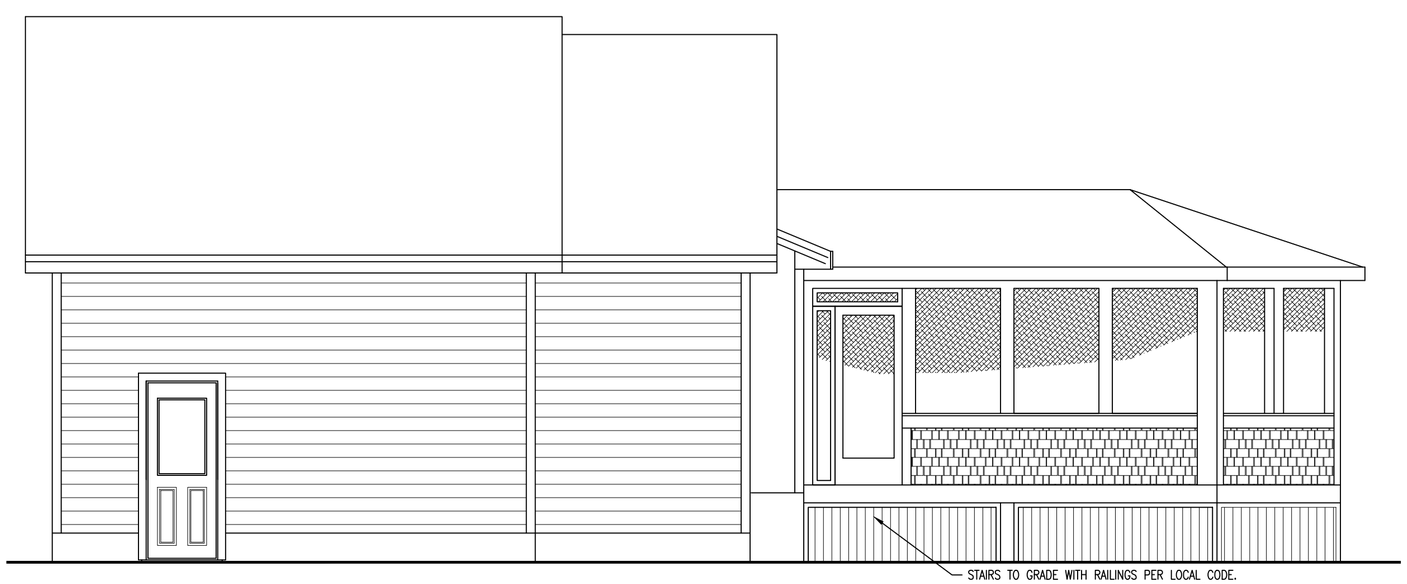

RIGHT ELEVATION

Noteworthy Designs
Residential Designs with you in Mind
207.240.4318
T.J. Sylvester
tjsylvester@gmail.com
Designing homes since 2003

ELEVATIONS
NAPOLITANO ADDITION
6 SAMUEL RD. PORTLAND, ME

CUSTOMERS SHOULD APPRECIATE THAT THIS INFORMATION IS NOT THE PRODUCT OF AN ARCHITECT. NEITHER NOTEWORTHY DESIGNS NOR ANY OF ITS EMPLOYEES ARE REGISTERED ARCHITECTS AND CUSTOMERS MAY WANT TO CONSULT WITH AN ARCHITECT BEFORE TAKING FINAL ACTION WITH REGARD TO ANY BUILDING OR STRUCTURE. CUSTOMERS SHOULD ALSO APPRECIATE THAT, BY PROVIDING CUSTOMERS WITH THIS INFORMATION, NOTEWORTHY DESIGNS DOES NOT GUARANTEE THE SOUNDNESS OR SUITABILITY OF THE INFORMATION FOR ANY PURPOSE OF THE CUSTOMER.

Revisions:

5/13/14	EXPANDED GARAGE, MOVED SCREEN PORCH

Date : 4/22/14

Scale : 1/4"=1'-0"

Drawn By: TMS

Project: A041414

Sheet Number:

1-of-4