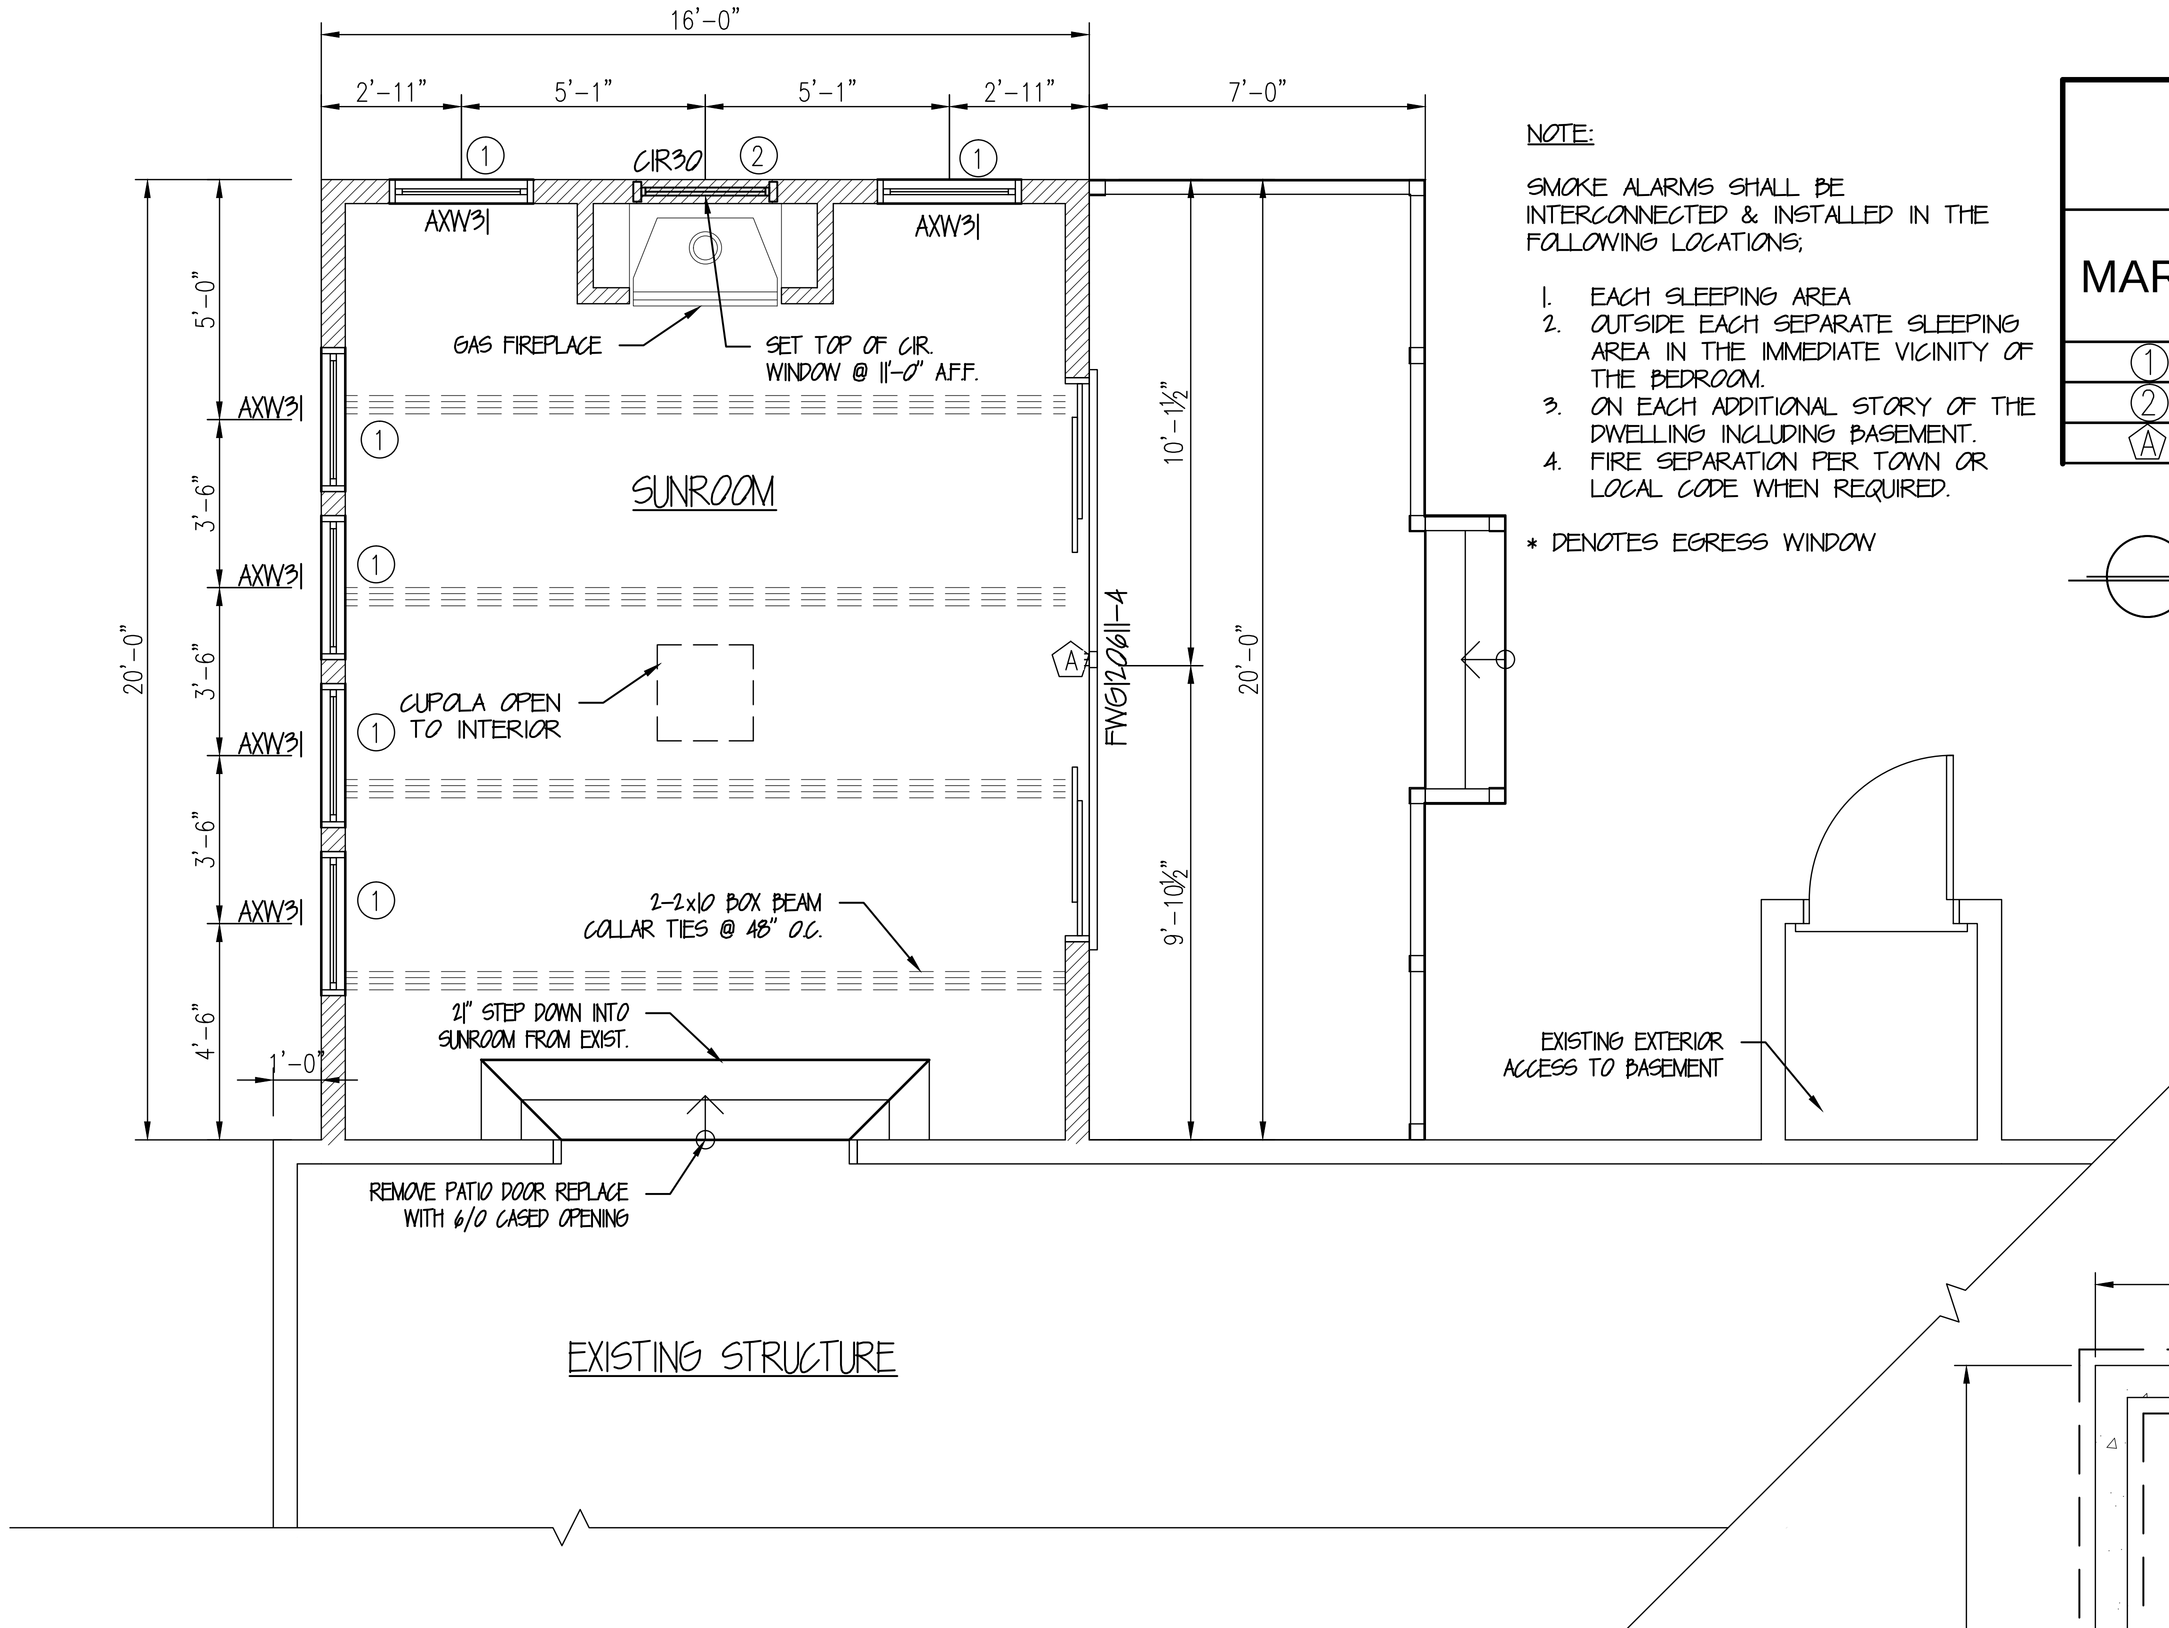

NOTE:

SMOKE ALARMS SHALL BE INTERCONNECTED & INSTALLED IN THE FOLLOWING LOCATIONS;

1. EACH SLEEPING AREA
2. OUTSIDE EACH SEPARATE SLEEPING AREA IN THE IMMEDIATE VICINITY OF THE BEDROOM.
3. ON EACH ADDITIONAL STORY OF THE DWELLING INCLUDING BASEMENT.
4. FIRE SEPARATION PER TOWN OR LOCAL CODE WHEN REQUIRED.

* DENOTES EGRESS WINDOW

Window & Door Schedule

MARK	SIZE		HEADER
	WIDTH	HEIGHT	
①	3'-0"	3'-0"	3-2x8 w-1/2" PLY BETW.
②	3'-0"	1'-9"	3-2x8 w-1/2" PLY BETW.
Ⓐ	11'-9"	6'-10⅛"	2-1.75"x9.5" CP-LAM

1st FLOOR PLAN

(hatched)	NEW
(open)	EXIST.

FOUNDATION PLAN

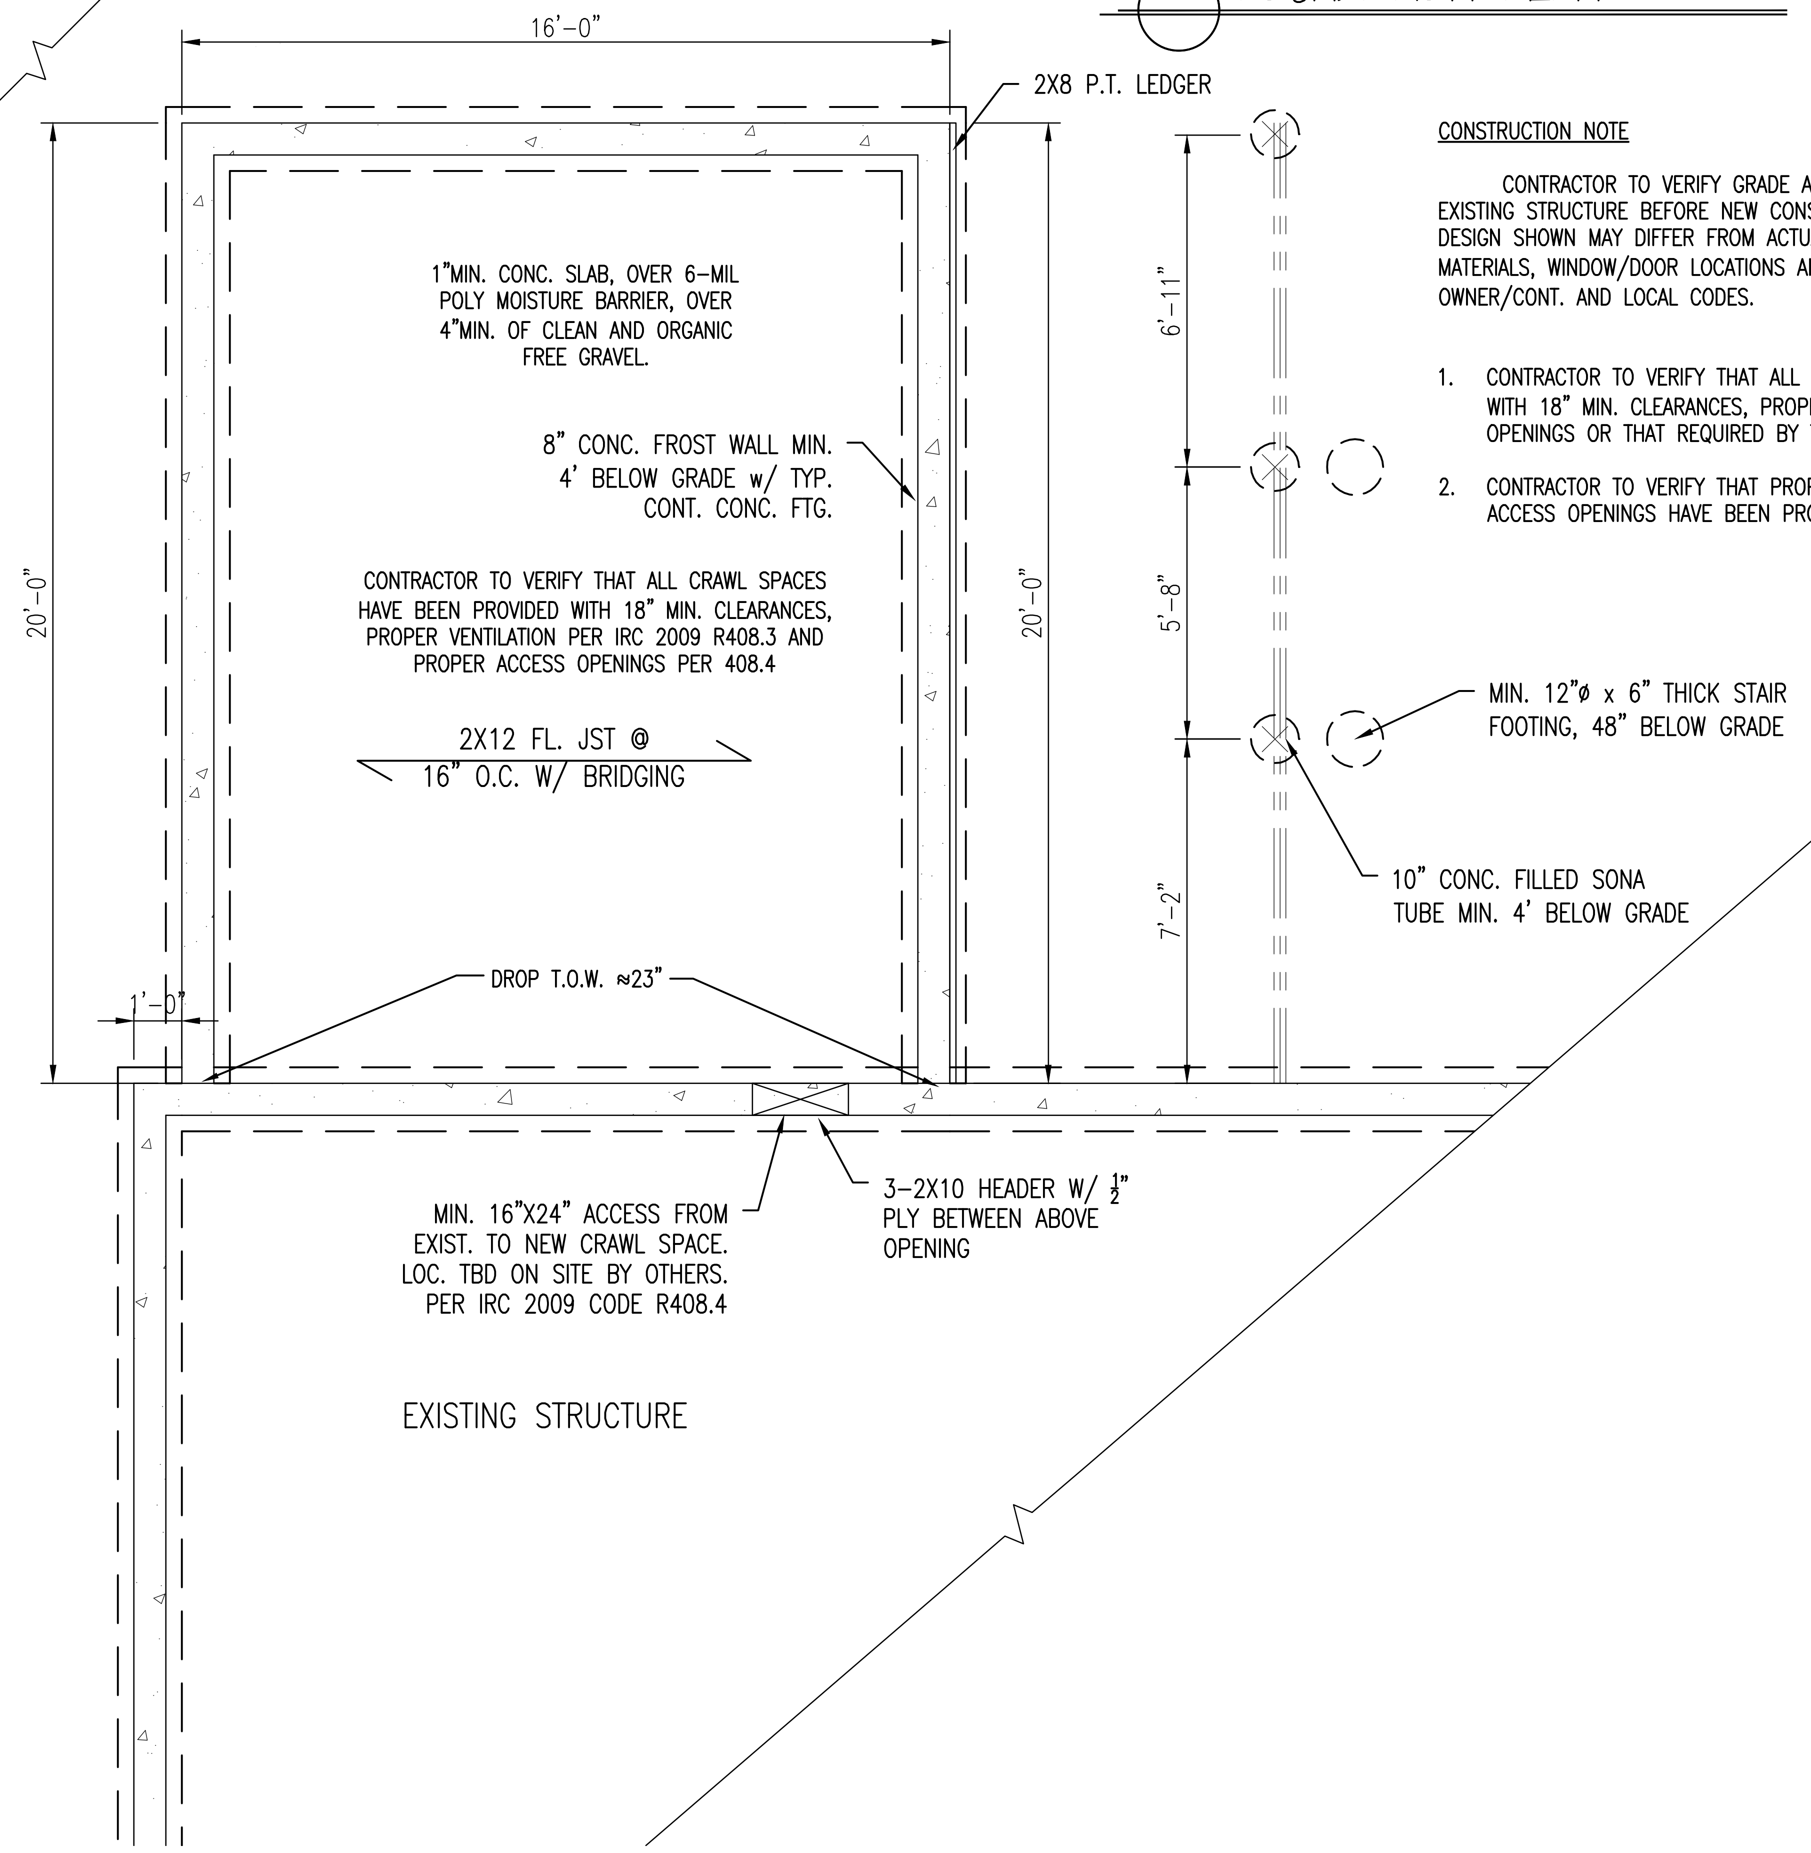

CONSTRUCTION NOTE

CONTRACTOR TO VERIFY GRADE AND ALL DIMENSIONS IN FIELD OF EXISTING STRUCTURE BEFORE NEW CONSTRUCTION IS STARTED. FOUNDATION DESIGN SHOWN MAY DIFFER FROM ACTUAL FINISHED CONSTRUCTION. FINAL MATERIALS, WINDOW/DOOR LOCATIONS AND SIZES TO BE DETERMINED PER OWNER/CONT. AND LOCAL CODES.

1. CONTRACTOR TO VERIFY THAT ALL CRAWL SPACES HAVE BEEN PROVIDED WITH 18" MIN. CLEARANCES, PROPER VENTILATION AND PROPER ACCESS OPENINGS OR THAT REQUIRED BY TOWN OR LOCAL CODE.
2. CONTRACTOR TO VERIFY THAT PROPER CLEARANCES, VENTILATION, AND ACCESS OPENINGS HAVE BEEN PROVIDED PER TOWN OR LOCAL CODE

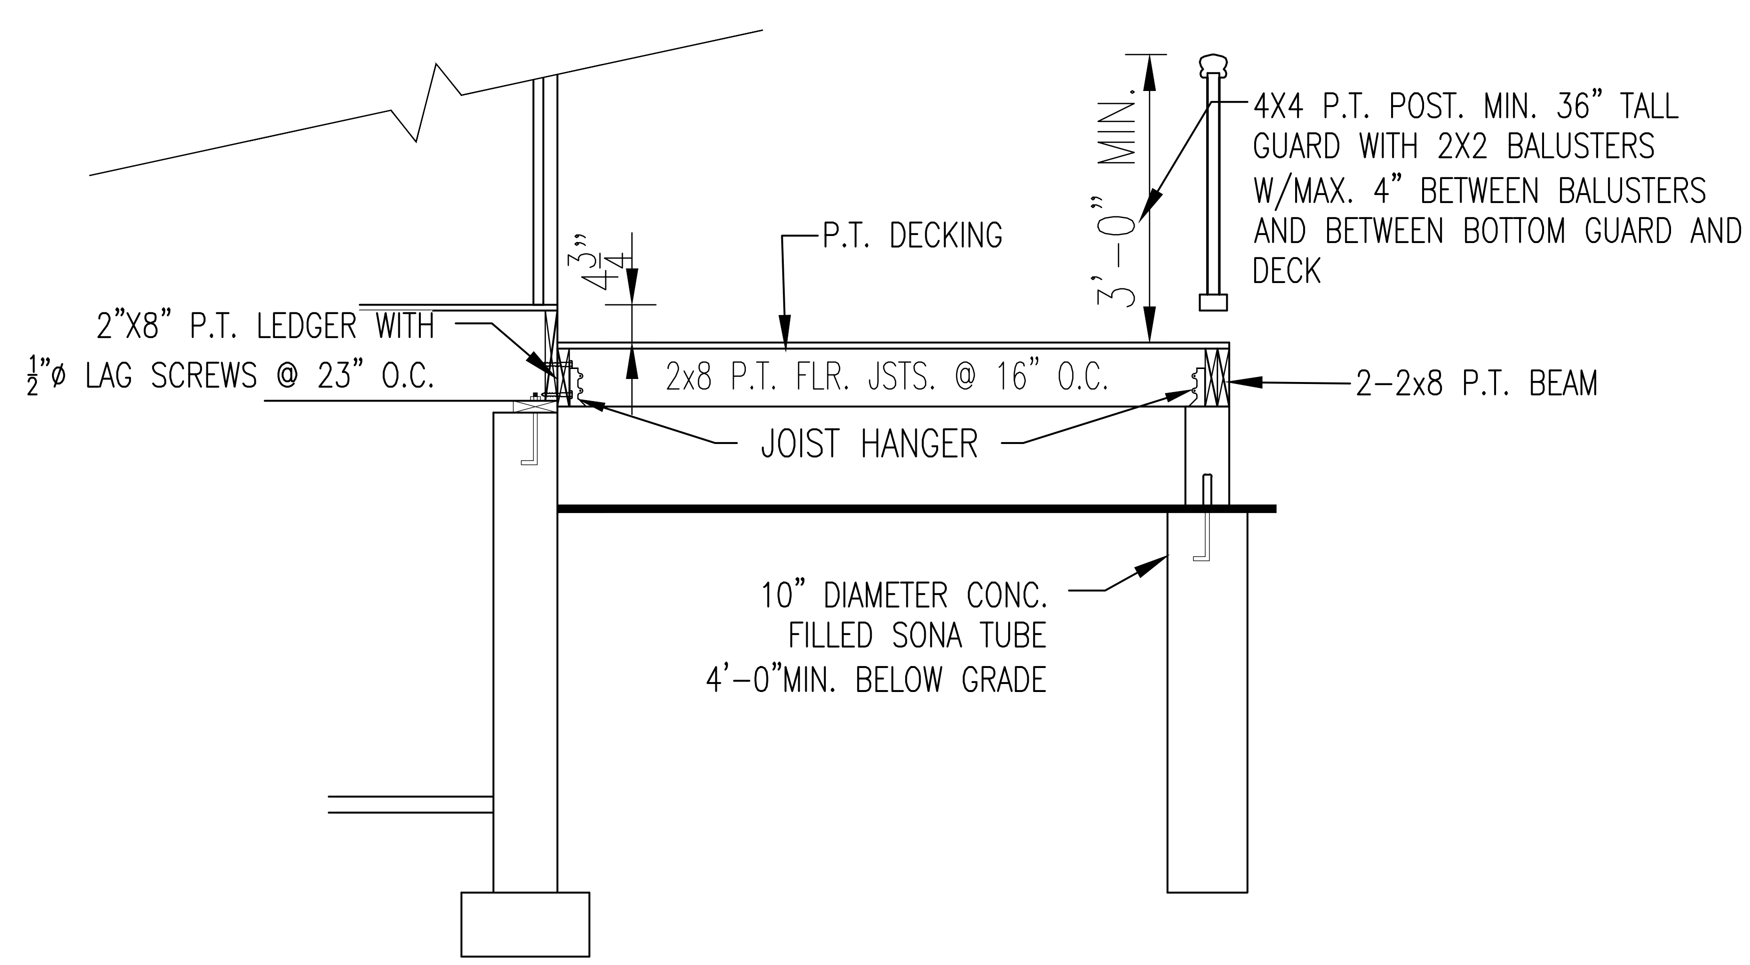

DECK DETAIL

SCALE: 1/2"=1'-0"

Noteworthy Designs
Residential Design with you in Mind
207.240.4538
T.J. Sylvester
tsylvester33@gmail.com
Designing homes since 2000

FLOOR PLAN & FOUNDATION
NAPOLITANO ADDITION
PORTLAND, ME

CUSTOMERS SHOULD APPRECIATE THAT THIS INFORMATION IS NOT THE PRODUCT OF AN ARCHITECT. NEITHER NOTEWORTHY DESIGNS NOR ANY OF ITS EMPLOYEES ARE REGISTERED ARCHITECTS AND CUSTOMERS MAY WANT TO CONSULT WITH AN ARCHITECT BEFORE TAKING FINAL ACTION WITH REGARD TO ANY BUILDING OR STRUCTURE. CUSTOMERS SHOULD ALSO APPRECIATE THAT, BY PROVIDING CUSTOMERS WITH THIS INFORMATION, NOTEWORTHY DESIGNS DOES NOT GUARANTEE THE SOUNDNESS OR SUITABILITY OF THE INFORMATION FOR ANY PURPOSE OF THE CUSTOMER.

Revisions:

7/15/14	WINDOW/DOOR CHANGES & ADDED NOTES PER CODE OFFICIALS REQUEST

Date : 7/15/14
Scale : 1/4"=1'-0"
Drawn By: TMS
Project: A021714
Sheet Number:
2-of-2