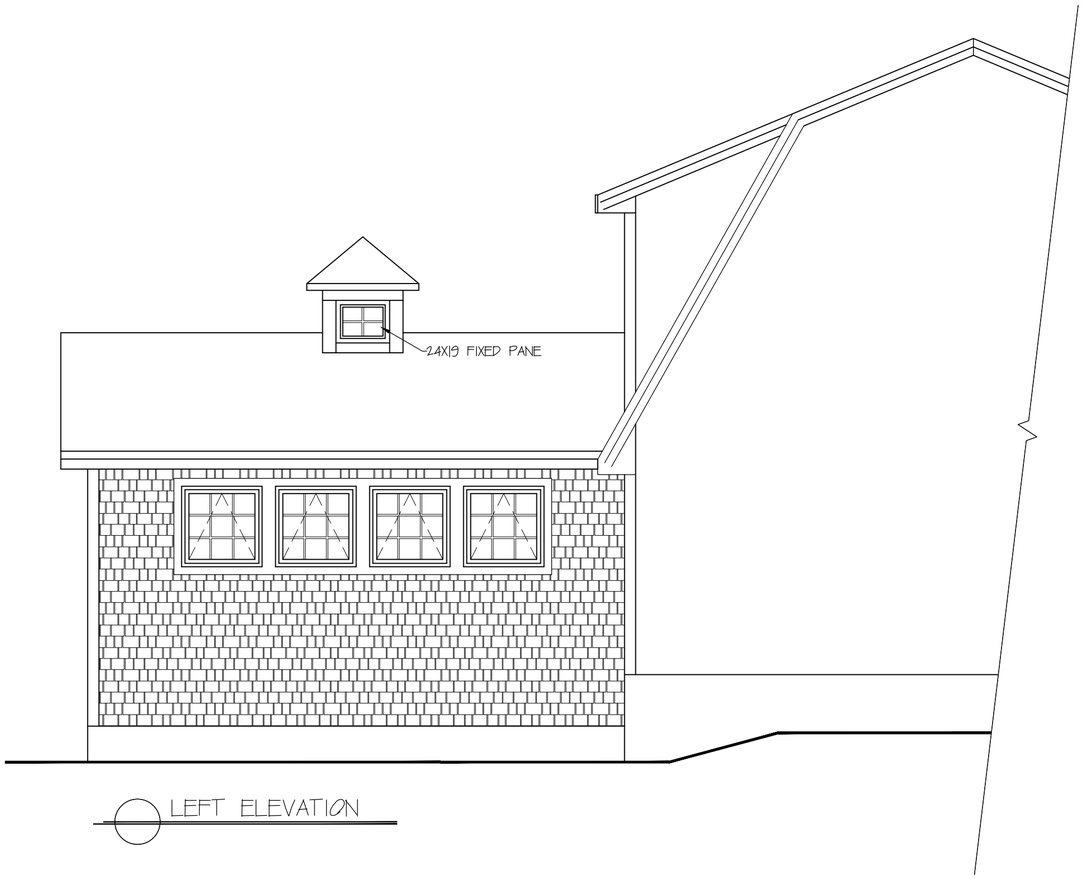

LEFT ELEVATION

LEFT ELEVATION

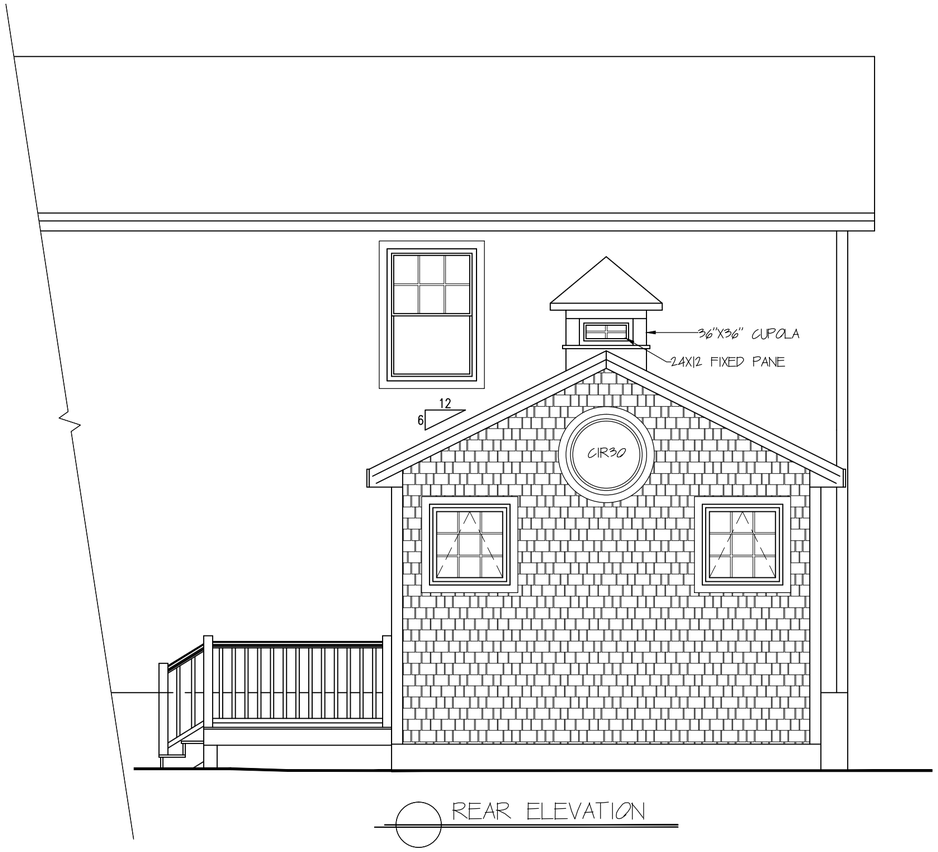

REAR ELEVATION

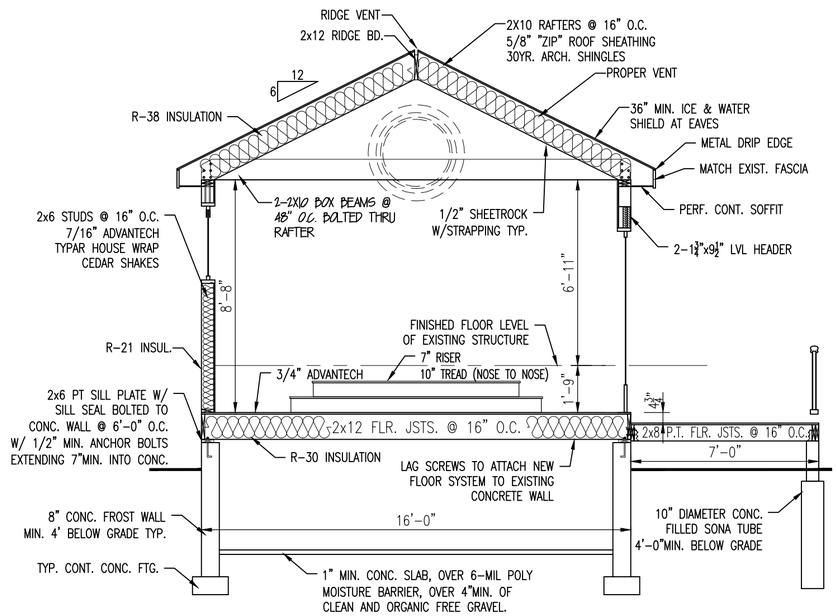

CROSS-SECTION

Noteworthy Designs
Residential Designs with voice & Mind
T.J. Sylvester
207.240.4318
tjsylvester@gmail.com
Designing homes since 2003

ELEVATIONS & SECTION
NAPOLITANO ADDITION
PORTLAND, ME

CUSTOMERS SHOULD APPRECIATE THAT THIS INFORMATION IS NOT THE PRODUCT OF AN ARCHITECT. NEITHER NOTEWORTHY DESIGNS NOR ANY OF ITS EMPLOYEES ARE REGISTERED ARCHITECTS AND CUSTOMERS MAY WANT TO CONSULT WITH AN ARCHITECT BEFORE TAKING FINAL ACTION WITH REGARD TO ANY BUILDING OR STRUCTURE. CUSTOMERS SHOULD ALSO APPRECIATE THAT, BY PROVIDING CUSTOMERS WITH THIS INFORMATION, NOTEWORTHY DESIGNS DOES NOT GUARANTEE THE SOUNDNESS OR SUITABILITY OF THE INFORMATION FOR ANY PURPOSE OF THE CUSTOMER.

Revisions:

7/15/14	WINDOW/DOOR CHANGES & ADDED NOTES PER CODE OFFICIALS REQUEST

Date : 7/15/14

Scale : 1/4"=1'-0"

Drawn By: TMS

Project: A021714

Sheet Number:

1-of-2