A NOT USED

REFERENCED FROM:

SCALE: 1/4" = 1'-0"

B REFLECTED CEILING PLAN

REFERENCED FROM:

SCALE: 1/4" = 1'-0"

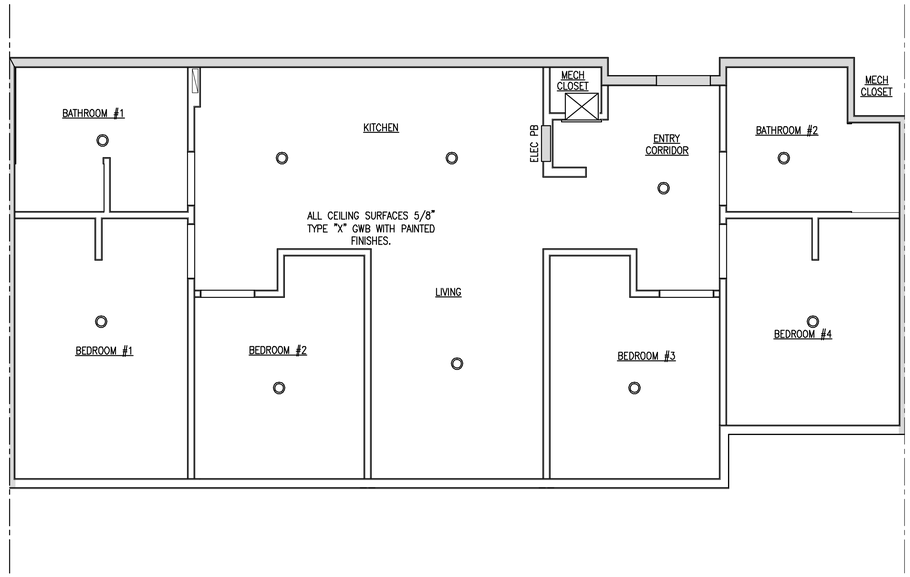

C DIMENSIONAL FLOOR PLAN

REFERENCED FROM:

SCALE: 1/4" = 1'-0"

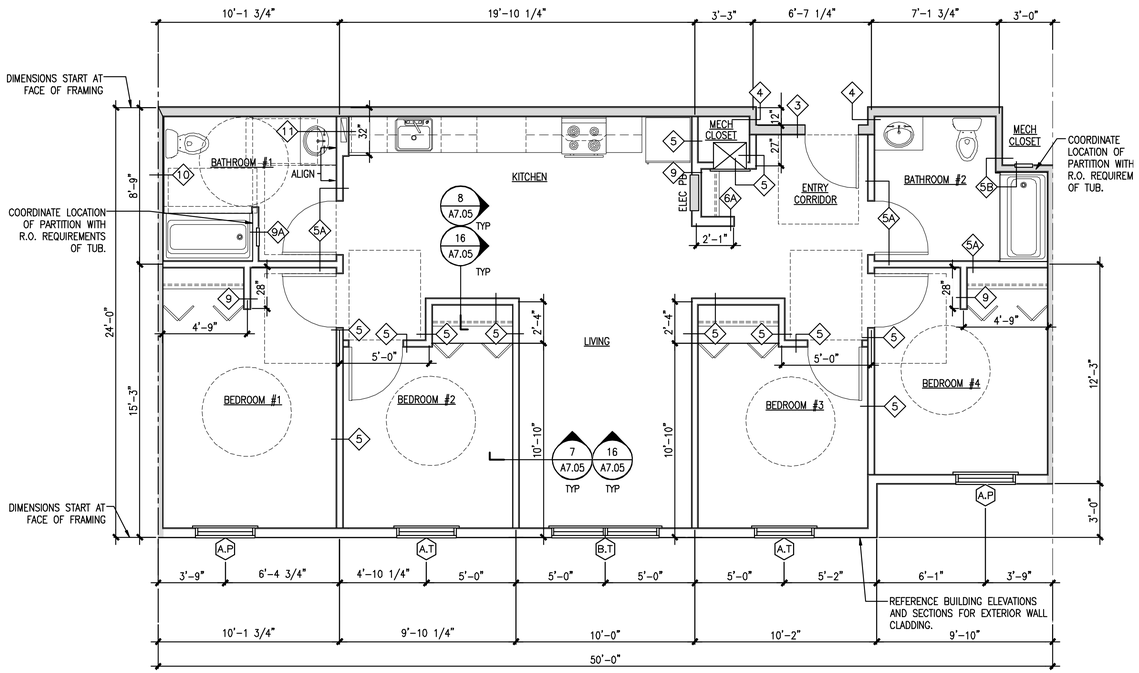

D LAYOUT FLOOR PLAN

REFERENCED FROM:

SCALE: 1/4" = 1'-0"

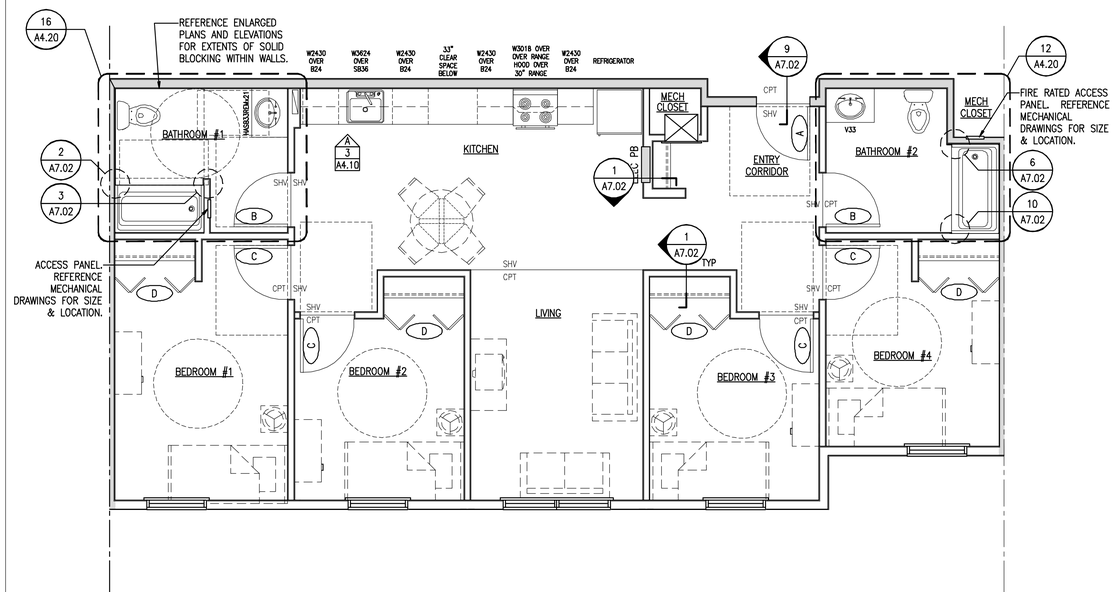

CWS Architects

Architecture
Space Planning
Value Design

434 Cumberland Avenue
Portland, ME 04101
Phone: (207)774-4441
Fax: (207)774-4016

www.CWSarch.com

REGISTERED ARCHITECT BENEDICT B. WALTER NO. 1947 STATE OF MAINE

Owner:

SOUTHERN MAINE STUDENT HOUSING LLC
247 COMMERCIAL STREET
ROCKPORT, MAINE 04856
TEL: (207) 236-4067

Contractor:

PIZZAGALLI CONSTRUCTION
131 PRESUMPSCOT STREET
PORTLAND, ME, 04103
TEL: (207) 874-2323
FAX: (207) 874-2727

BAYSIDE VILLAGE - A STUDENT HOUSING COMPLEX

132 MARGINAL WAY
PORTLAND, MAINE

Project No: 2006-432.BVP

Drawing Title:
ENLARGED UNIT PLANS - UNIT 6 'IBC UNIT TYPE B'

Scale: 1/4" : 1'-0"

Date: SEPTEMBER 14, 2007

Revisions:

Drawing Number:
A1.U6

ISSUED FOR CONSTRUCTION