ACT-1: 2x2 SUSPENDED CEILING SYSTEM

ACT-2: 2x4 SUSPENDED CEILING SYSTEM

GWB: SUSPENDED GYPSUM WALL BOARD CEILING SYSTEM. GWB TO BE 5/8" TYPE "X"

2x4 FLUORESCENT FIXTURE REF. ELECTRICAL

2x2 FLUORESCENT FIXTURE REF. ELECTRICAL

RETURN AIR DEVICE REF. MECHANICAL

SUPPLY AIR DEVICE REF. MECHANICAL

EF — EXHAUST FAN DEVICE REF. MECHANICAL

F/L — FAN/LIGHT DEVICE REF. MECHANICAL

SURFACE MOUNTED LIGHT FIXTURE. REF. ELECTRICAL

RECESSED FIXTURE REF. ELECTRICAL

EXIT LIGHT REF. ELECTRICAL

1 REFLECTED CEILING LEGEND

REFERENCED FROM: SCALE: 1/4" = 1'-0"

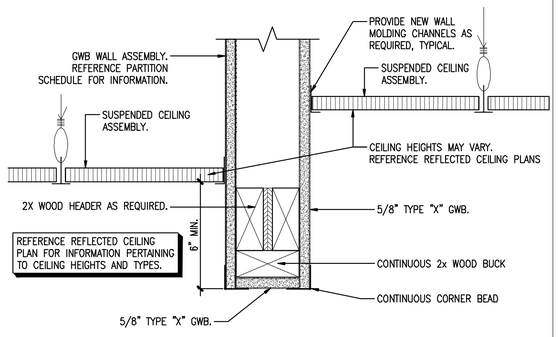

2 SOFFIT DETAIL @ GWB WALL ASSEMBLY

REFERENCED FROM: SCALE: 3" = 1'-0"

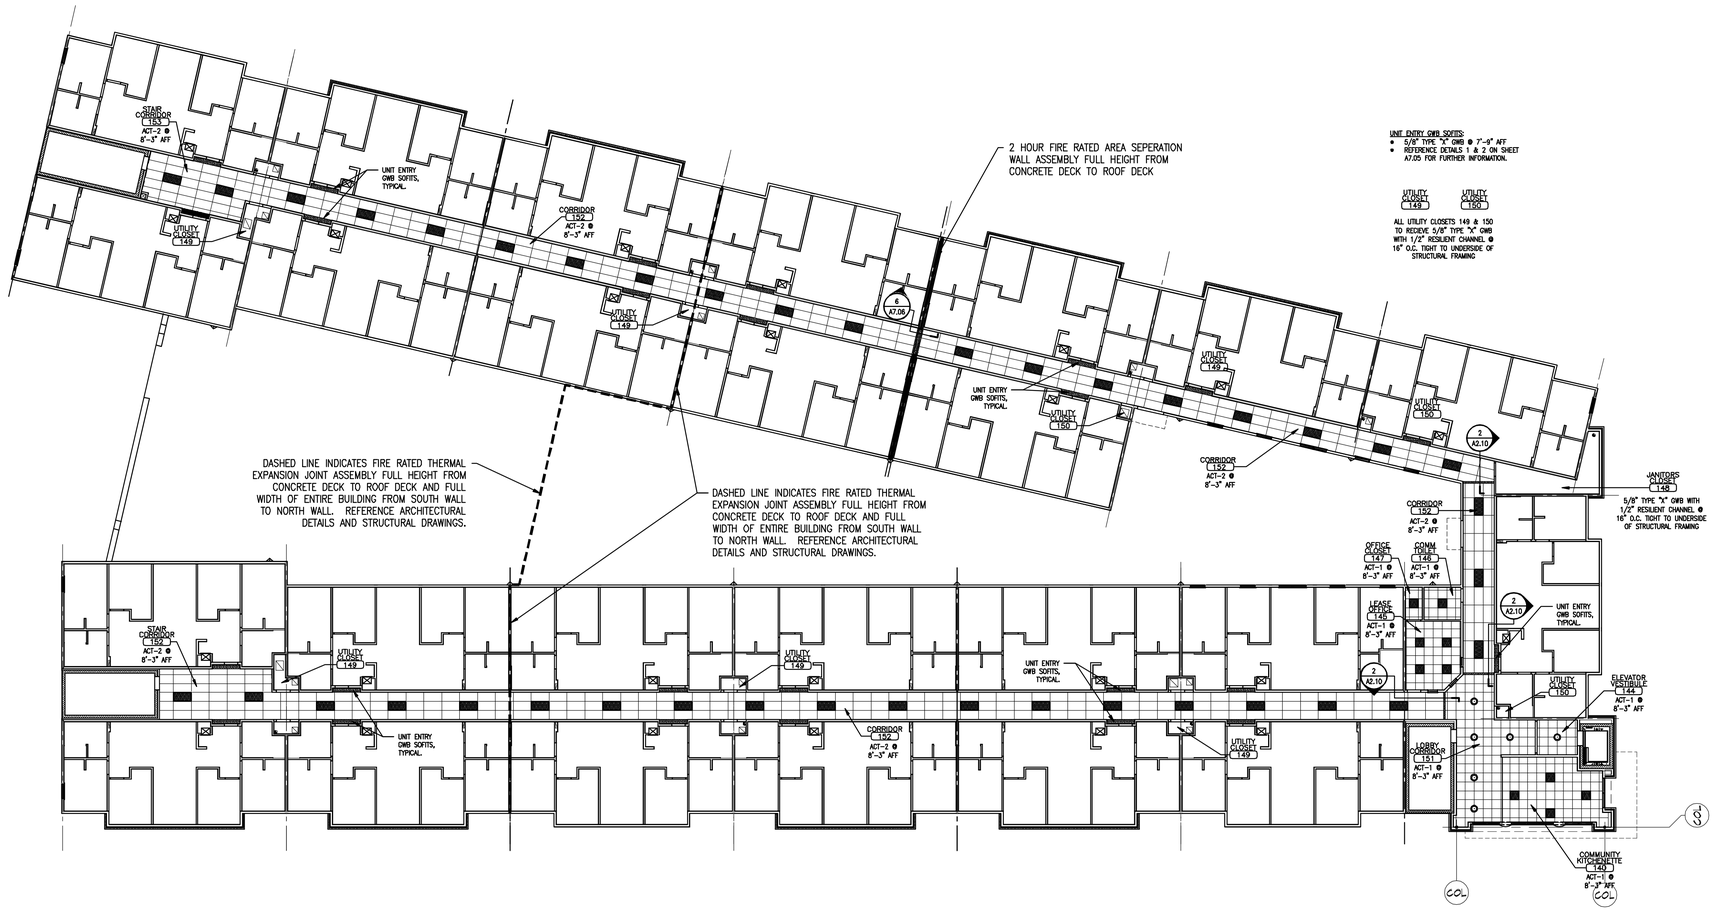

A OVERALL REFLECTED CEILING PLAN - FIRST FLOOR

REFERENCED FROM: SCALE: 1/16" = 1'-0"

ISSUED FOR CONSTRUCTION

CWS Architects

Architecture
Space Planning
Value Design

434 Cumberland Avenue
Portland, ME 04101
Phone: (207)774-4441
Fax: (207)774-4016

www.CWSarch.com

REGISTERED ARCHITECT BENEDICT J. WALTER NO. 1947 STATE OF MAINE

Owner:

SOUTHERN MAINE STUDENT HOUSING LLC
247 COMMERCIAL STREET
ROCKPORT, MAINE 04856
TEL: (207) 236-4067

Contractor:

PIZZAGALLI CONSTRUCTION
131 PRESUMPSCOT STREET
PORTLAND, ME, 04103
TEL: (207) 874-2323
FAX: (207) 874-2727

BAYSIDE VILLAGE - A STUDENT HOUSING COMPLEX
132 MARGINAL WAY
PORTLAND, MAINE

Project No: 2006-432.BVP

Drawing Title:
OVERALL REFLECTED CEILING PLAN - FIRST FLOOR

Scale: 1/16" : 1'-0"

Date: SEPTEMBER 14, 2007

Revisions:

Drawing Number:
A2.10