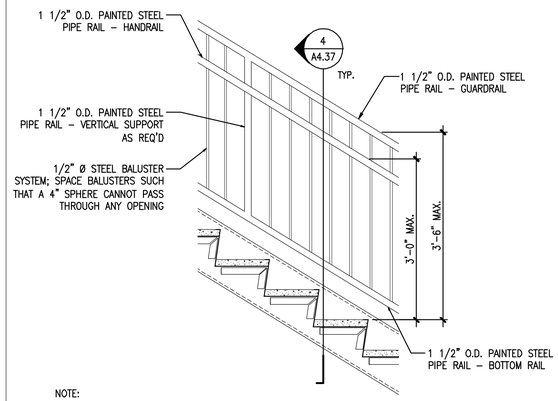

NOTE:

PROVIDE PAINT FINISH AT ALL STEEL SURFACES AS SPECIFIED

1 PARTIAL ELEVATION @ TYP. GUARDRAIL

REFERENCED FROM: SCALE: 3/4" = 1'-0"

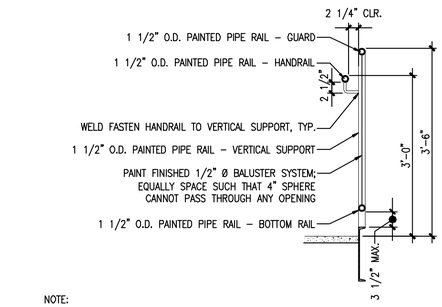

NOTE:

PROVIDE PAINT FINISH AT ALL STEEL SURFACES AS SPECIFIED

4 SECTION @ TYP. GUARDRAIL

REFERENCED FROM: SCALE: 3/4" = 1'-0"

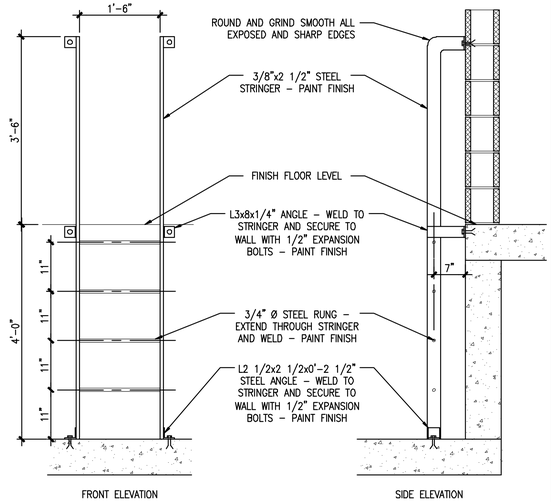

7 ELEVATOR PIT LADDER ELEVATIONS

REFERENCED FROM: SCALE: 3/4" = 1'-0"

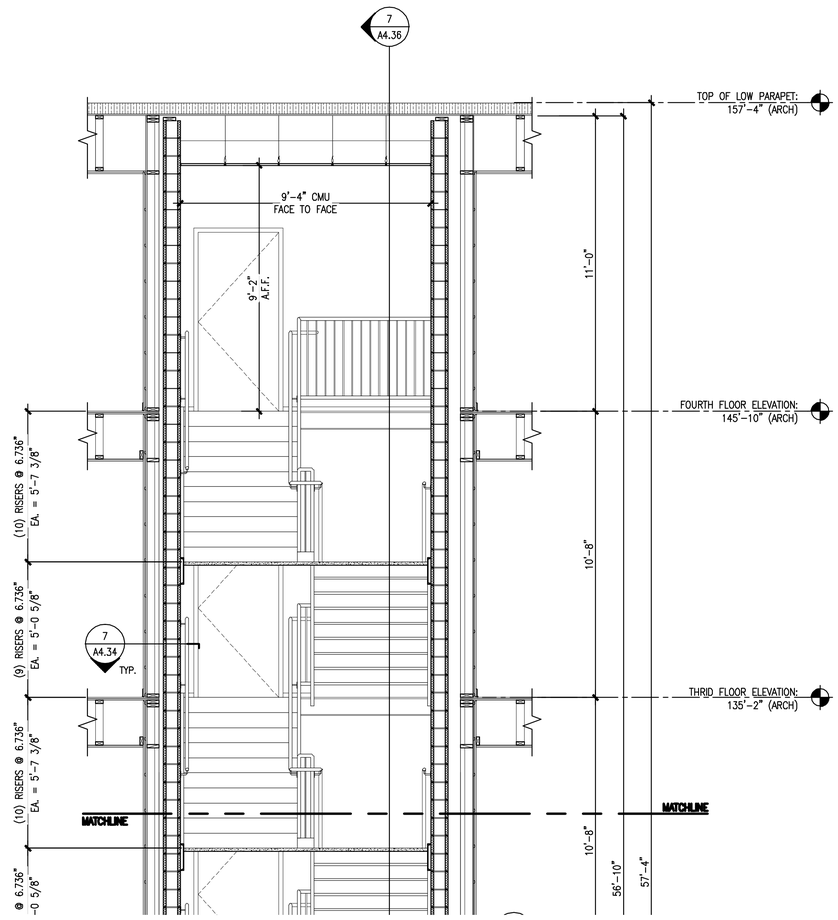

8 SECTION @ STAIR TOWER #2

REFERENCED FROM: SCALE: 3/8" = 1'-0"

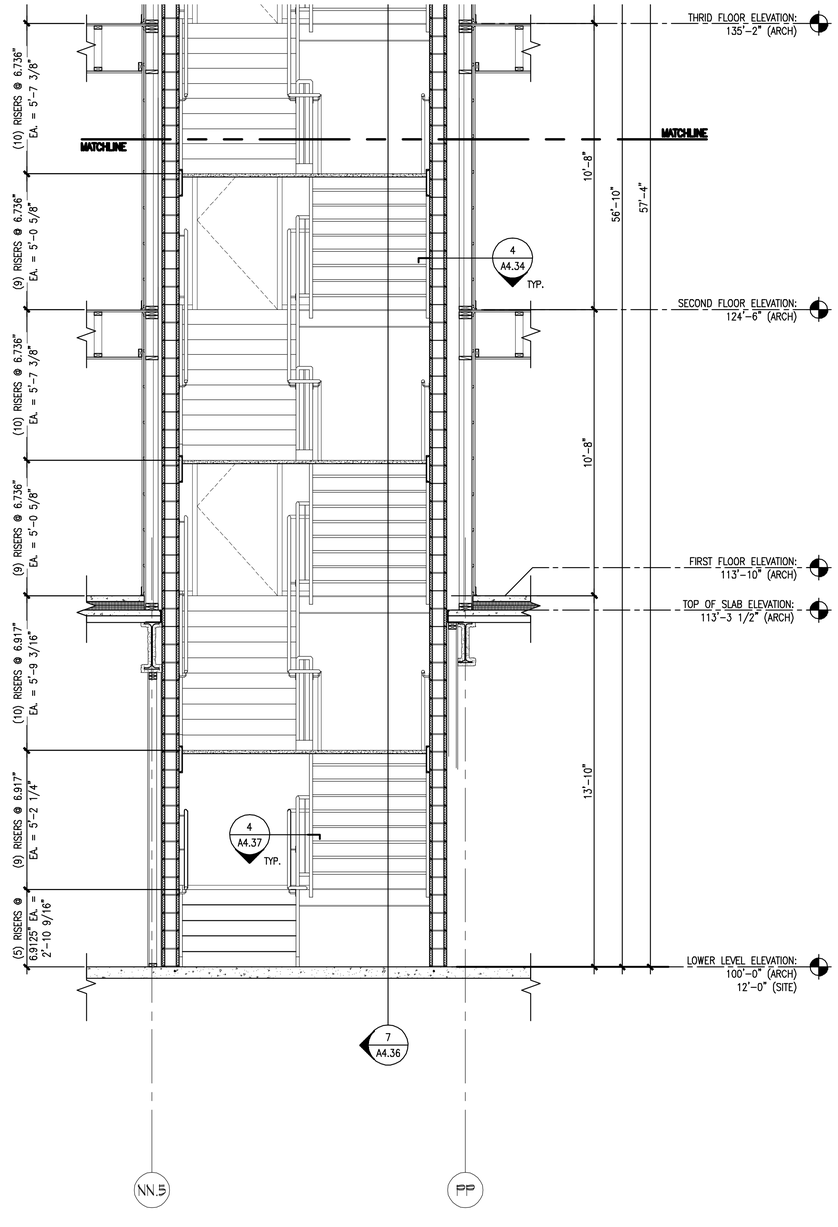

ISSUED FOR CONSTRUCTION

CWS Architects

Architecture
Space Planning
Value Design

434 Cumberland Avenue
Portland, ME 04101
Phone: (207)774-4441
Fax: (207)774-4016

www.CWSarch.com

REGISTERED ARCHITECT BENEDICT B. WALTER NO. 1947 STATE OF MAINE

Owner:

SOUTHERN MAINE STUDENT HOUSING LLC
247 COMMERCIAL STREET
ROCKPORT, MAINE 04856
TEL: (207) 236-4067

Contractor:

PIZZAGALLI CONSTRUCTION
131 PRESUMPSCOT STREET
PORTLAND, ME, 04103
TEL: (207) 874-2323
FAX: (207) 874-2727

BAYSIDE VILLAGE - A STUDENT HOUSING COMPLEX

132 MARGINAL WAY
PORTLAND, MAINE

Project No: 2006-432.BVP

Drawing Title:
SECTION AT STAIR TOWER #2

Scale: AS NOTED
Date: SEPTEMBER 14, 2007
Revisions:

Drawing Number:
A4.37